REAL ESTATE CONTRACT-INSTALLMENTS

IT IS AGREED this 15th day of October, 1990, by and between William C. Francois

of the County Delaware, State of Iowa, Sellers; and Jane A. McCall

of the County of Delaware, State of Iowa, Buyers;

That the Sellers, as in this contract provided, agree to sell to the Buyers, and the Buyers in consideration of the premises, hereby agree with the Sellers to purchase the following described real estate situated in the County of Delaware, State of Iowa, to-wit:

A parcel of land in the South One Half (S½) of the South East One Quarter (SE¼) of the South West One Quarter (SW¼) of the South West One Quarter (SW¼) of Section 33 and part of Lot 2 in Section 33, Township 89 North, Range 5 West, and part of Lot 1 of the Subdivision of the West One Half (W½) of the North East One Quarter (NE¼) and the West One Half (W½) of the South East One Quarter (SE¼) of Section 5, Township 88 North, Range 5 West of the 5th Principal Meridian as shown on right of way plat Exhibit "A" shhet 1 of 2 attached hereto which by this reference is made a part hereto.

Commencing at the South West Corner of Seciton 33, thence East 442.28 feet to point of beginning; thence North 19°35' West, 107.99 feet to a point being 170 feet normally

(legal continued on separate page)

together with any easements and servient estates appurtenant thereto, but with such reservations and exceptions of title as may be below stated, and certain personal property if and as may be herein described of if and as an itemized list is attached hereto and marked "Exhibit A" all upon the terms and conditions following:

1. TOTAL PURCHASE PRICE. The buyer agrees to pay for said property the total of $ 30,000.00 due and payable at William C. Francois Residence, Manchester, Iowa Delaware County, Iowa, as follows:

(a) DOWN PAYMENT of $ 3,000.00 RECEIPT OF WHICH IS HEREBY ACKNOWLEDGED: and

(b) BALANCE OF PURCHASE PRICE. $ 27,000.00 as follows $ 7,000.00 on January 1, 1991 and balance of $20,000.00 due as follows: $2,000.00 plus 9.5% interest due on January 1, 1992 and $2,000.00 plus 9.5% interest on unpaid balance due on each and every January 1st until entire balance is paid in full.

2. POSSESSION. Buyers, concurrently with due performance on their part shall be entitled to possession of said premises on the 1st day of January, 19 91; and thereafter so long as they shall perform the obligations of this contract. If Buyers are taking subject to the rights of lessees and are entitled to rentals therefrom on and after date of possession, so indicate by "yes" in the space following N/A

3. TAXES. Sellers shall pay pro-rate to date of possession.

and any unpaid taxes thereon payable in prior years. Buyers shall pay any taxes not assumed by Sellers and all subsequent taxes before same become delinquent. Whoever may be responsible for the payment of said taxes, and the special assessments, if any, each year, shall furnish to the other parties evidence of payment of such items not later than July 15 of each year. **Any proration of taxes shall be based upon the taxes for the year currently payable unless the parties state otherwise.** (Decide, for yourself, if that formula is fair if Buyers are purchasing a lot with newly built improvements.)

4. SPECIAL ASSESSMENTS. Sellers shall pay the special assessments against this property: (Strike out either (a) or (b) below.)

(a) Which, if not paid, in the year 19 _____, would become delinquent and all assessments payable prior thereto.

(b) Which are a lien thereon as of December 31, 1990 (Date)

(c) Including all sewage disposal assessments for overage charge heretofore assessed by any municipality having jurisdiction as of date of possession.

Buyers, except as above stated, shall pay all subsequent special assessments and charges, before they become delinquent.

5. MORTGAGE. Any mortgage or encumbrance of a similar nature against the said property shall be timely paid by Sellers so as not to prejudice the Buyers' equity herein. Should Sellers fail to pay, Buyers may pay any such sums in default and shall receive credit on this contract for such sums so paid. MORTGAGE BY SELLERS. Sellers, their successors in interest or assigns may, and hereby reserve the right to at any time mortgage their right, title or interest in such premises or to renew or extend any existing mortgage for any amount not exceeding _____% of the then unpaid balance of the purchase price herein provided. The interest rate and amortization thereof shall be no more onerous than the installment requirements of this contract. Buyers hereby expressly consent to such a mortgage and agree to execute and deliver all necessary papers to aid Sellers in securing such a mortgage which shall be prior and paramount to any of Buyers' then rights in said property. DEED FOR BUYERS SUBJECT TO MORTGAGE. If Buyers have reduced the balance of this contract to the amount of any existing mortgage balance on said premises, they may at their option, assume and agree to pay said mortgage according to its terms, and subject to such mortgage shall receive a deed to said premises; or Sellers, at their option, any time before Buyers have made such a mortgage commitment, may reduce or pay off such mortgage. ALLOCATED PAYMENTS. Buyers, in the event of acquiring this property from an equity holder instead of a holder of the fee title, or in the event of a mortgage against said premises, reserve the right, if reasonably necessary for their protection to divide or allocate the payments to the interested parties as their interests may appear. SELLERS AS TRUSTEES. Sellers agree that they will collect no money hereunder in excess of the amount of the unpaid balance under the terms of this contract less the total amount of the encumbrance on the interest of Sellers or their assigns in said real estate; and if Sellers shall hereafter collect or receive any moneys hereunder beyond such amount, they shall be considered and held as collecting and receiving said money as the agent and trustee of the Buyers for the use and benefit of the Buyers.

6. INSURANCE. Except as may be otherwise included in the last sentence of paragraph 1(b) above, Buyers as and from said date of possession, shall constantly keep in force, insurance, premiums therefor to be prepaid by Buyers (without notice or demand) against loss by fire, tornado and other hazards, casualties and contingencies as Seller may reasonably require on all buildings and improvements, now on or hereafter placed on said premises and any personal property which may be the subject of this contract, in companies to be reasonably approved by Sellers in an amount not less than the full insurable value of such improvements and personal property or not less than the unpaid purchase price herein whichever amount is smaller with such insurance payable to Sellers and Buyers as their interests may appear. BUYERS SHALL PROMPTLY DEPOSIT SUCH POLICY WITH PROPER RIDERS WITH SELLERS for the further security for the payment of the sums herein mentioned. In the event of any such casualty loss, the insurance proceeds may be used under the supervision of the Sellers to replace or repair the loss if the proceeds be adequate; if not, then some other reasonable application of such funds shall be made; but in any event such proceeds shall stand as security for the payment of the obligations herein.

7. CARE OF PROPERTY. Buyers shall take good care of this property; shall keep the buildings and other improvements now or hereafter placed on the said premises in good and reasonable repair and shall not injure, destroy or remove the same during the life of this contract. Buyers shall not make any material alteration in said premises without the written consent of the Sellers. Buyers shall not use or permit said premises to be used for any illegal purpose.

FILE No. 49-946
RECORDING FEE $ 15.00
TRANSFER FEE $

FILED FOR RECORD THE 19 DAY OF October, 1990 AT 11:14 O'CLOCK A. M. BOOK 127 PAGE 22

STATE OF IOWA, DELAWARE COUNTY
Joan Sheppard, Recorder
LD

8. LIENS. No mechanics' lien shall be imposed upon or foreclosed against the real estate described herein.

9. ADVANCEMENT BY SELLERS. If Buyers fail to pay such taxes, special assessments and insurance and effect necessary repairs, as above agreed, Sellers may, but need not, pay such taxes, special assessments, insurance and make necessary repairs, and all sums so advanced shall be due and payable on demand or such sums so advanced may, at the election of Sellers, be added to the principal amount due hereunder and so secured. (For Buyers' rights to make advancements, see paragraph 5 above.)

10. JOINT TENANCY IN PROCEEDS AND SECURITY RIGHTS IN REAL ESTATE. If and only if, the Sellers immediately preceding this sale, hold the title to the above described property in joint tenancy, and such joint tenancy has not later been destroyed by operation of law or by acts of the Sellers, this sale shall not constitute such destruction and the proceeds of this contract, and any continuing and/or recaptured rights of Sellers in said real estate, shall be and continue in Sellers as joint tenants with rights of survivorship and not as tenants in common; and Buyers, in the event of the death of one of such joint tenants, agree to pay any balance of the proceeds of this contract to the surviving Seller (or Sellers) and to accept deed solely from him or them consistent with paragraph 14 below unless and except this paragraph is stricken from this agreement.

11. SELLERS. Spouse, if not titleholder immediately preceding this sale, shall be presumed to have executed this instrument only for the purpose of relinquishing all rights of dower, homestead and distributive share and/or in compliance with section 561.13 Code of Iowa; and the use of the word "Sellers" in the printed portion of this contract, without more, shall not rebut such presumption, nor in any way enlarge or extend the previous interest of such spouse in said property, or in the sale proceeds, nor bind such spouse except as aforesaid, to the terms and provisions of this contract.

12. TIME IS OF THE ESSENCE. Time is of the essence in this Agreement. Failure to promptly assert rights of Sellers herein shall not, however, be a waiver of such rights or a waiver of any existing or subsequent default.

13. EXCEPTIONS TO WARRANTIES OF TITLE. The warranties of title in any Deed made pursuant to this contract (See paragraph 14) shall be without reservation or qualification EXCEPT: (a) Zoning ordinances; (b) Such restrictive covenants as may be shown of record; (c) Easements of record, if any; (d) As limited by paragraphs 1, 2, 3 and 4 of this contract; (e) Sellers shall give Special Warranty as to the period after equitable title passes to Buyers; (f) Spouse if not titleholder, need not join in any warranties of the deed unless otherwise stipulated:

(g) NONE
(Mineral reservations of record?)

(h) NONE
(Liens?) (Easements not recorded?) (Interests of other parties?) (Lessees?)

14. DEED AND ABSTRACT, BILL OF SALE. If all said sums of money and interest are paid to Sellers during the life of this contract, and all other agreements for performance by Buyers have been complied with, Sellers will execute and deliver to Buyers a No abstract shall be provided by Seller. Warranty Deed conveying said premises in fee simple pursuant to and in conformity with this contract; and Sellers will at this time deliver to Buyers an abstract showing merchantable title, in conformity with this contract. Such abstract shall begin with the government patent (unless pursuant to the Iowa State Bar Association title standards there is a lesser requirement as to period of abstracting) to said premises and shall show title thereto in Sellers as of the date of this contract; or as of such earlier date if and as designated in the next sentence. This contract supersedes the previous written offer of Buyers to buy the above described property which was accepted by Sellers on the -- day of -- 19--. Sellers shall also pay the cost of any abstracting due to any act or change in the personal affairs of Sellers resulting in a change of title by operation of law or otherwise. If any personal property is a part of this agreement, then upon due performance by Buyers, Sellers shall execute and deliver a Bill of Sale consistent with the terms of this contract. Sellers shall pay all taxes on any such personal property payable in 19_____, and all taxes thereon payable prior thereto.

15. APPROVAL OF ABSTRACT. Buyers have * examined the abstract of title to this property and such abstract is * accepted.
* No abstract will be provided by Seller.

16. FORFEITURE. If Buyers (a) fail to make the payments aforesaid, or any part thereof, as same become due; or (b) fail to pay the taxes or special assessments or charges, or any part thereof, levied upon said property, or assessed against it, by any taxing body before any of such items become delinquent; or (c) fail to keep the property insured; or (d) fail to keep it in reasonable repair as herein required; or (e) fail to perform any of the agreements as herein made or required; then sellers, in addition to any and all other legal and equitable remedies which they may have, at their option, may proceed to forfeit and cancel this contract as provided by law (Chapter 656 Code of Iowa). Upon completion of such forfeiture Buyers shall have no right of reclamation or compensation for money paid, or improvements made; but such payments and/or improvements if any shall be retained and kept by Sellers as compensation for the use of said property, and/or as liquidated damages for breach of this contract; and upon completion of such forfeiture, if the Buyers, or any other person or persons shall be in possession of said real estate or any part thereof, such party or parties in possession shall at once peaceably remove therefrom, or failing to do so may be treated as tenants holding over, unlawfully after the expiration of a lease, and may accordingly be ousted and removed as such as provided by law.

17. FORECLOSURE. If Buyers fail, in any one or more of the specified ways to comply with this contract, as in (a), (b), (c), (d) or (e) of numbered paragraph 16 above provided, Sellers may upon thirty (30) days written notice of intention to accelerate the payment of the entire balance, during which thirty days such default or defaults are not removed, declare the entire balance hereunder immediately due and payable; and thereafter at the option of the Sellers this contract may then be foreclosed in equity and a receiver may be appointed to take charge of said premises and collect the rents and profits thereof to be applied as may be directed by the Court.

18. ATTORNEY'S FEES. In case of any action, or in any proceedings in any Court to collect any sums payable or secured herein, or to protect the lien or title herein of Sellers, or in any other case permitted by law in which attorney's fees may be collected from Buyers, or imposed upon them, or upon the above described property, Buyers agree to pay reasonable attorneys' fees.

19. INTEREST ON DELINQUENT AMOUNTS. Either party will pay interest at the highest legal contract rate applicable to a natural person to the other on all amounts herein as and after they become delinquent, and/or on cash reasonably advanced by either party pursuant to the terms of this contract, as protective disbursements.

20. ASSIGNMENT. In case of the assignment of this Contract by either of the parties, prompt notice shall be given to the other parties, who shall at the time of such notice be furnished with a duplicate of such assignment by such assignors. Any such assignment shall not terminate the liability of the assignor to perform, unless a specific release in writing is given and signed by the other party to this Contract.

21. PERSONAL PROPERTY. If this contract includes the sale of any personal property, then in the event of the forfeiture or foreclosure of this contract, such personalty shall be considered indivisible with the real estate above described; and any such termination of Buyers' rights in said real estate shall concurrently operate as the forfeiture or foreclosure hereof against all such personal property.

22. CONSTRUCTION. Words and phrases herein, including acknowledgements hereof, shall be construed as in the singular or plural number, and as masculine, feminine or neuter gender, according to the context. See paragraph 11 above, for construction of the word "Sellers."

23. SPECIAL PROVISIONS.

It is understood and agreed that Seller will not provide an abstract. Buyer may purchase an abstract or do a name search at their expense.

William C. Francois
William C. Francois

M. Ruth Francois
M. Ruth Francois
SELLERS

Jane A. McCall
Jane A. McCall

BUYERS

Sellers' Address

Buyers' Address

STATE OF IOWA, Delaware COUNTY, ss:

On this 19th day of October A.D. 19 90 before me, the undersigned, a Notary Public in and for said State, personally appeared William C. Francois and M. Ruth Francois, Sellers and Jane A. McCall, Buyer

to me known to be the identical persons named in and who executed the within and foregoing instrument, and acknowledged that they executed the same as their voluntary act and deed.

Notary Public in and for said State

Legal description of land purchased on Contract between William C. Francois and Jane A. McCall continued:

distant to the centerline of Primary Road No. U.S. 520; thence North 74°14' East, 375.86 feet to a point being 170 feet normally distant to the centerline of Primary Road No. U.S. 520; thence North 78°20'30" East 565.64 feet to a point being 180 feet normally distant to the centerline of Primary Road U.S. 520; thence South 318.46 feet; thence West 473.19 feet; thence South 783.99 feet; thence North 68°30' West, 396 feet; thence North 7°30' East, 363 feet; thence North 17° WEst, 291.72 feet; thence West 0.38 feet; to point of beginning, containing 10.34 acres more of less.

and,

A parcel of land located in the SE 1/4 SW 1/4 of Sec. 33, T89N, R5W of the 5th P.M., Delaware County, Iowa, as shown on Right of Way Plat Exhibit "A" Sheet 2 of 2 attached hereto and by reference made a part hereof.

Said parcel is described as follows:
Beginning at a point 33.0 ft. North of the SW Cor. of said SE 1/4 SW 1/4 on the west line thereof; thence North 285.5 ft. along said west line; thence N81°06 3/4'E 283.7 ft.; thence S67°48'E 60.9 ft.; thence S22°49 1/4'E 332.3 ft.; thence West 465.6 ft. to the Point of Beginning, containing 2.84 acres more or less.

Note: The west line of the SE 1/4 SW 1/4 of said SEc. 33 is assumed to bear North and South.

Form 5340-77
(1-87) 11/71

IOWA STATE HIGHWAY COMMISSION

RIGHT OF WAY PLAT
EXHIBIT "A"

ITEM NO. 4

COUNTY Delaware STATE CONTROL NO. ____


PROJECT NO. FN-520-8(10)--21-28 PARCEL NO. 13

SECTION 33 TOWNSHIP 89N RANGE 5W

ROW - FEE ____ AC, EASE ____ AC, EXCESS - FEE 2.84 AC

ACQUIRED FROM JOHN H. LECLERE, ET UX

SOLD TO: WILLIAM C. FRANCOIS

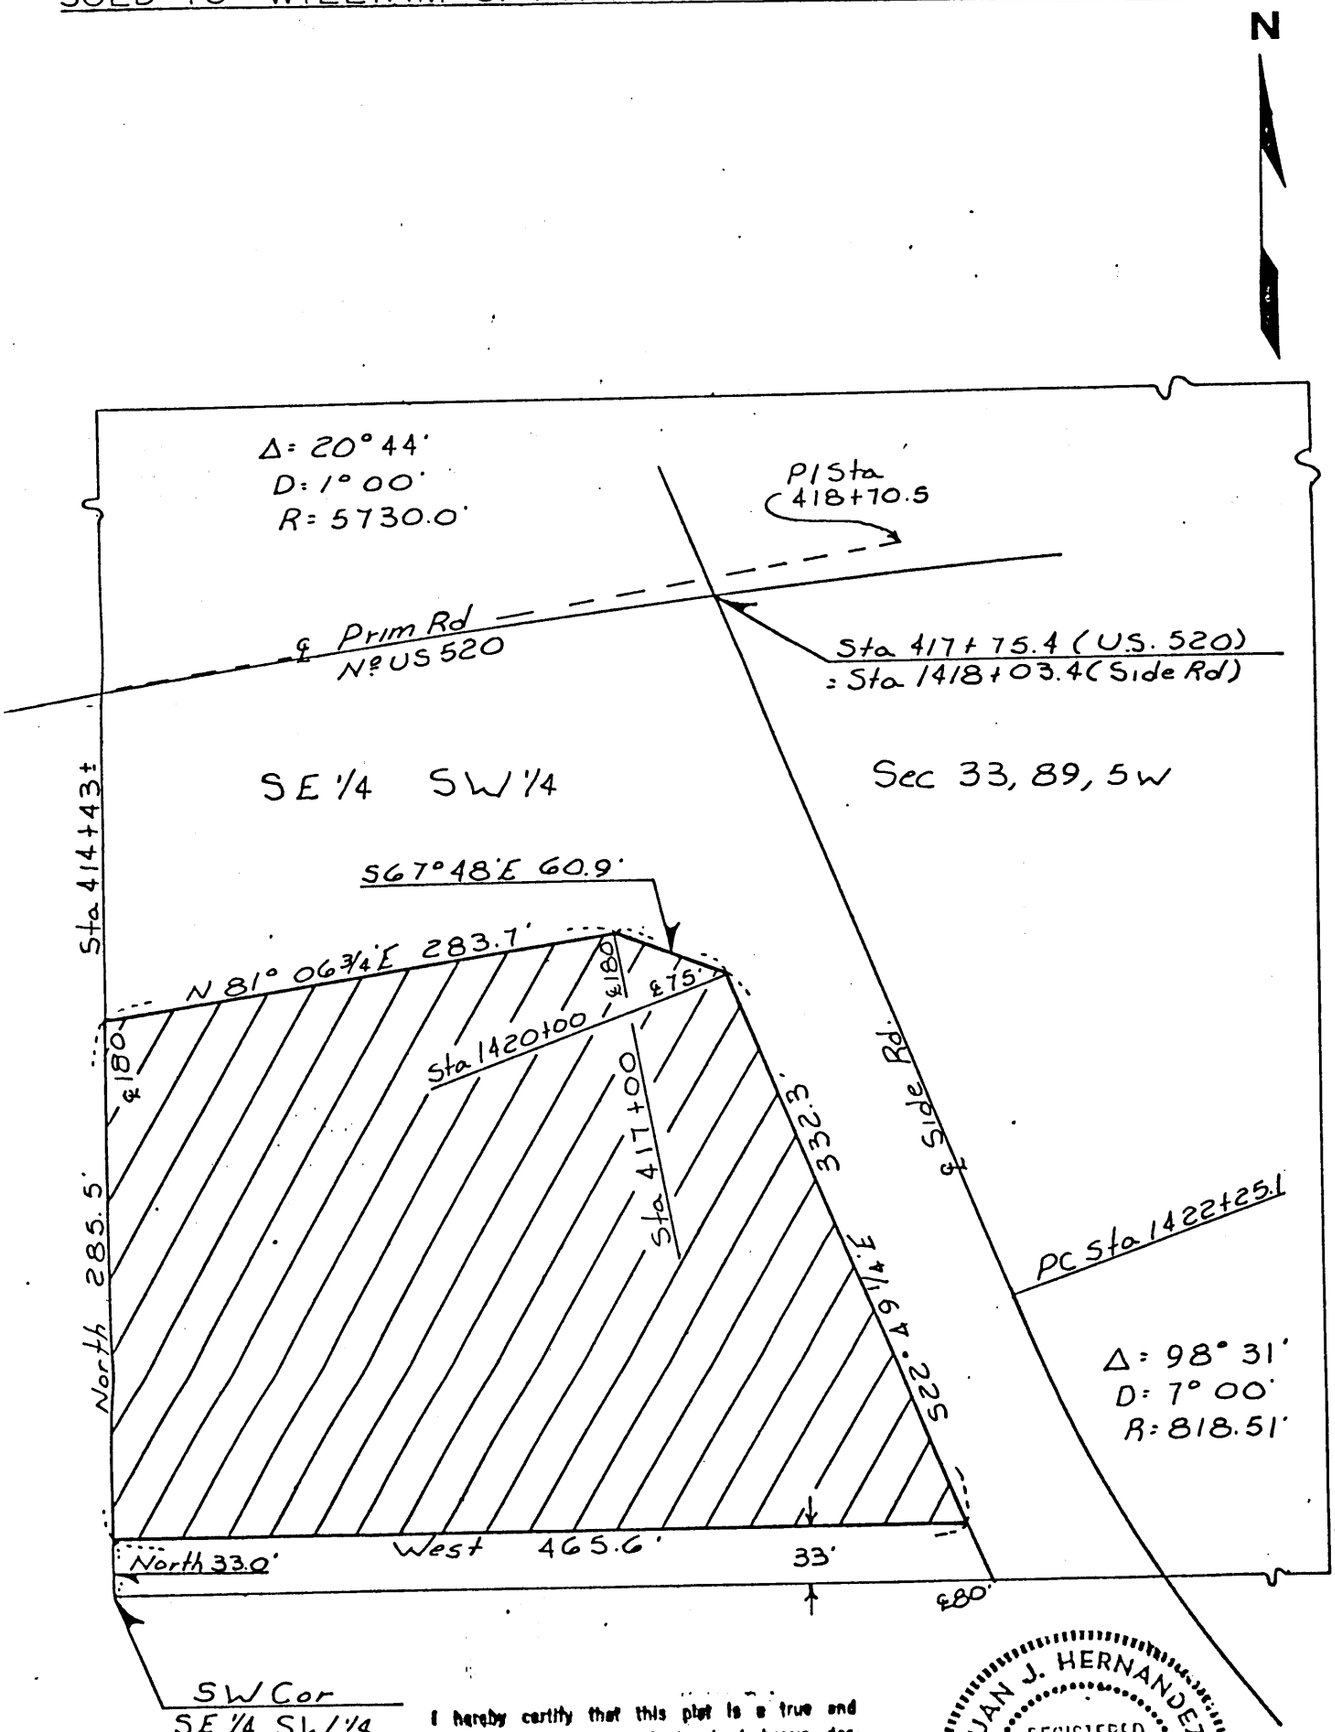

I hereby certify that this plat is a true and accurate representation of the land herein described, made by me or under my direct supervision, and that I am a duly registered Land Surveyor under the laws of the State of Iowa.

Juan J. Hernandez Reg. No. 3774 Date 1/13/75

JUAN J. HERNANDEZ
REGISTERED
3774
IOWA
LAND SURVEYOR

DATE DRAWN 1-13-75 SCALE 1" = 100' FILMED ____

Form 137
11-71

IOWA STATE HIGHWAY COMMISSION

RIGHT OF WAY PLAT
EXHIBIT "A"

ITEM NO. 4

COUNTY DELAWARE STATE CONTROL NO. ____


PROJECT NO. FN-520-8(10)--21-28 PARCEL NO. 8 & 8D

SECTION 5 & 33 TOWNSHIP 89 N & 88N RANGE 5W

ROW - FEE ____ AC, EASE ____ AC, EXCESS - FEE 8=3.57 8D=10.34 AC

ACQUIRED FROM CHARLES S. MC NABB, ET UX

SOLD TO: WILLIAM C. FRANCOIS

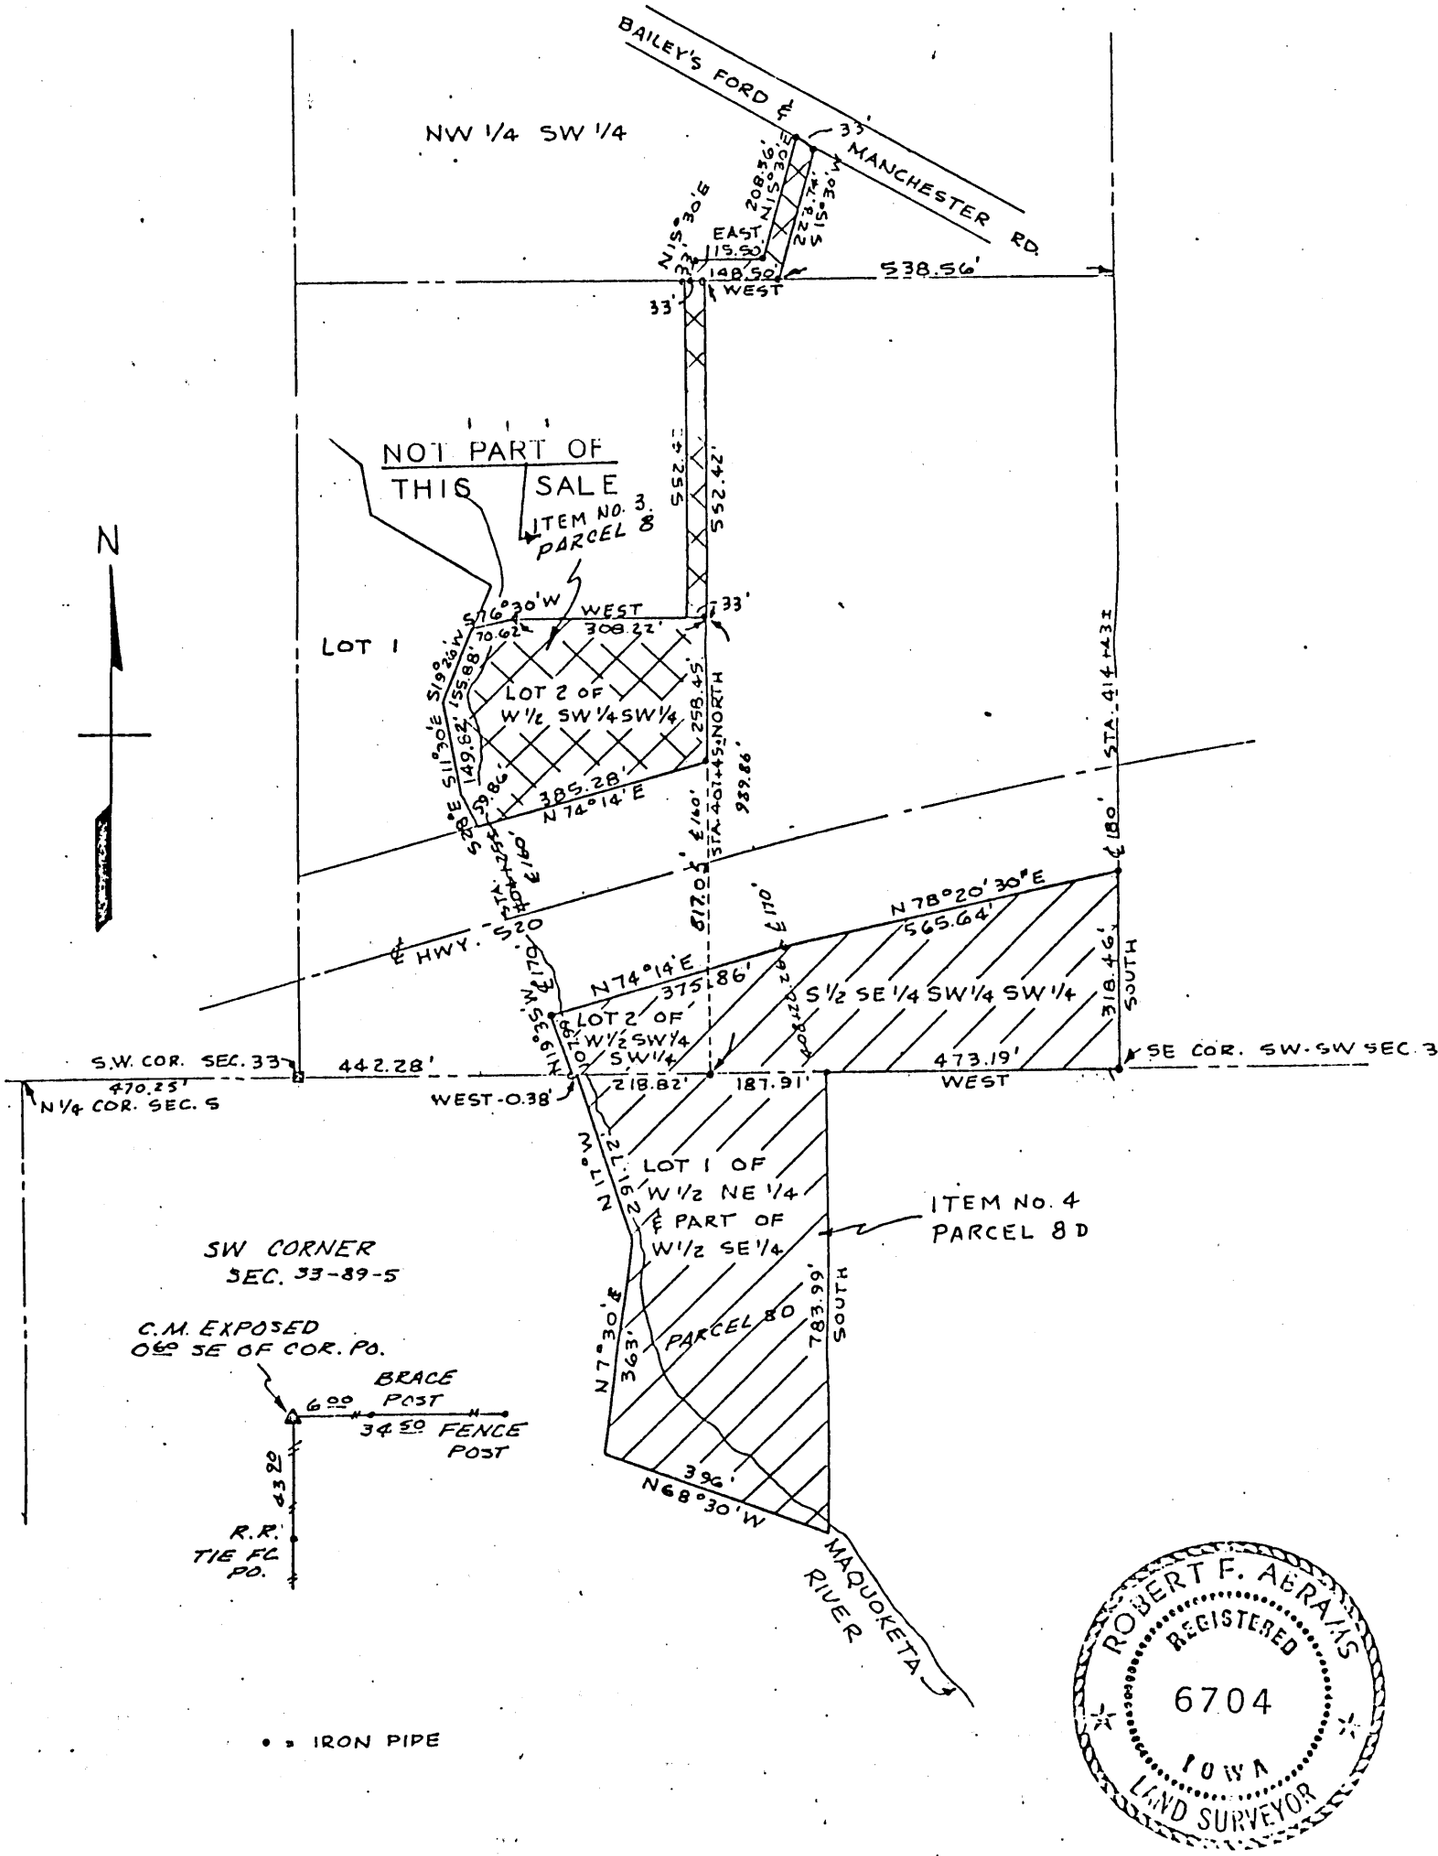

ROBERT F. ABRAMS
REGISTERED
6704
IOWA
LAND SURVEYOR

DATE DRAWN DEC. 13, 1973 SCALE 1" = 300' FILMED ____