Delaware County
FN-3-8(16)--21-2
Parcel No. 5

IOWA DEPARTMENT OF TRANSPORTATION
RESOLUTION OF ABANDONMENT

WHEREAS, the District Six Office has requested that part of the right of way for Primary Road No. 3 be abandoned. Said part to be abandoned is more particularly described as follows:

A parcel of land located in the SW 1/4 SE 1/4 of Section 2, T90N, R4W of the 5th P.M., Delaware County, Iowa as shown on Right of Way Plat Exhibit "A" attached hereto and by reference made a part hereof.

Said parcel is described as follows:

Commencing at the S 1/4 corner of said Section 2; thence North 1076.99 feet, along the West line of the SW 1/4 SE 1/4 of said Section 2, to the Point of Beginning; thence continuing North 137.00 feet, along said West line; thence N64°47'E, 283.14 feet; thence S48°09'E, 141.15 feet; thence S65°39 1/2'W, 396.55 feet, to the Point of Beginning; containing 0.99 acre, more or less.

NOTE: The West line of the SW 1/4 SE 1/4 of said Section 2 is assumed to bear North and South for the purpose of this description.

Declaration of Value Filing is not required as the State of Iowa is the Grantor and exempt from such filing by Section 428A.2(6) of the Code of Iowa.

Said land is a part of a tract acquired from Richard L. Sampson, et ux by Easement recorded on August 15, 1986, Book Y, Page 65.

AND WHEREAS, in the opinion of the Iowa Department of Transportation, said part of present right of way is no longer necessary or required for use by the public for highway purposes and will not hereafter be required for construction or maintenance purposes for any highway of the State of Iowa;

NOW THEREFORE BE IT RESOLVED by the Iowa Department of Transportation that said part of present right of way herein described, together with any and all rights of the State of Iowa in and to the same are hereby abandoned, and the Iowa Department of Transportation, for itself and in behalf of the State of Iowa, hereby disclaims any right, title or interest in and to said part of present right of way or to the use thereof for any purpose whatsoever.

Signed this 15th day of January, 1992.

IOWA DEPARTMENT OF TRANSPORTATION

BY _____
Robert L. North
Right of Way Director

STATE OF IOWA) SS

On this 15th day of January, 1992, before me Ronald G. Powell, a Notary Public in and for the State of Iowa, personally appeared Robert L. North, to me personally known, who being duly sworn did say that he is Right of Way Director of the Iowa Department of Transportation, and that said instrument was signed on behalf of said Department and by its authority duly recorded in its minutes, and the said instrument to be the voluntary act and deed of said Department and by ~~it voluntarily~~ executed.

_____
Ronald G. Powell
Notary Public in and for
the State of Iowa

RONALD G. POWELL

FILE No. 155-1945
RECORDING FEE $ 10.00
TRANSFER FEE $ 5.00

FILED FOR RECORD THE 22 DAY OF January, 1992 AT 3:51 O'CLOCK P. M. BOOK 3 PAGE 11

STATE OF IOWA, DELAWARE COUNTY
Jane A. Lloyd, Recorder
Misc.

FORM 634-077
1-75

IOWA DEPARTMENT OF TRANSPORTATION

RIGHT OF WAY PLAT

EXHIBIT "A"


COUNTY DELAWARE STATE CONTROL NO. _____

PROJECT NO. FN-3-8(16)--21-28 PARCEL NO. 5

SECTION 2 TOWNSHIP 90N RANGE 4W

ROW-FEE _____ AC. EASE _____ AC EXCESS-FEE 0.99 AC

ACQUIRED FROM RICHARD L. SAMPSON, et ux

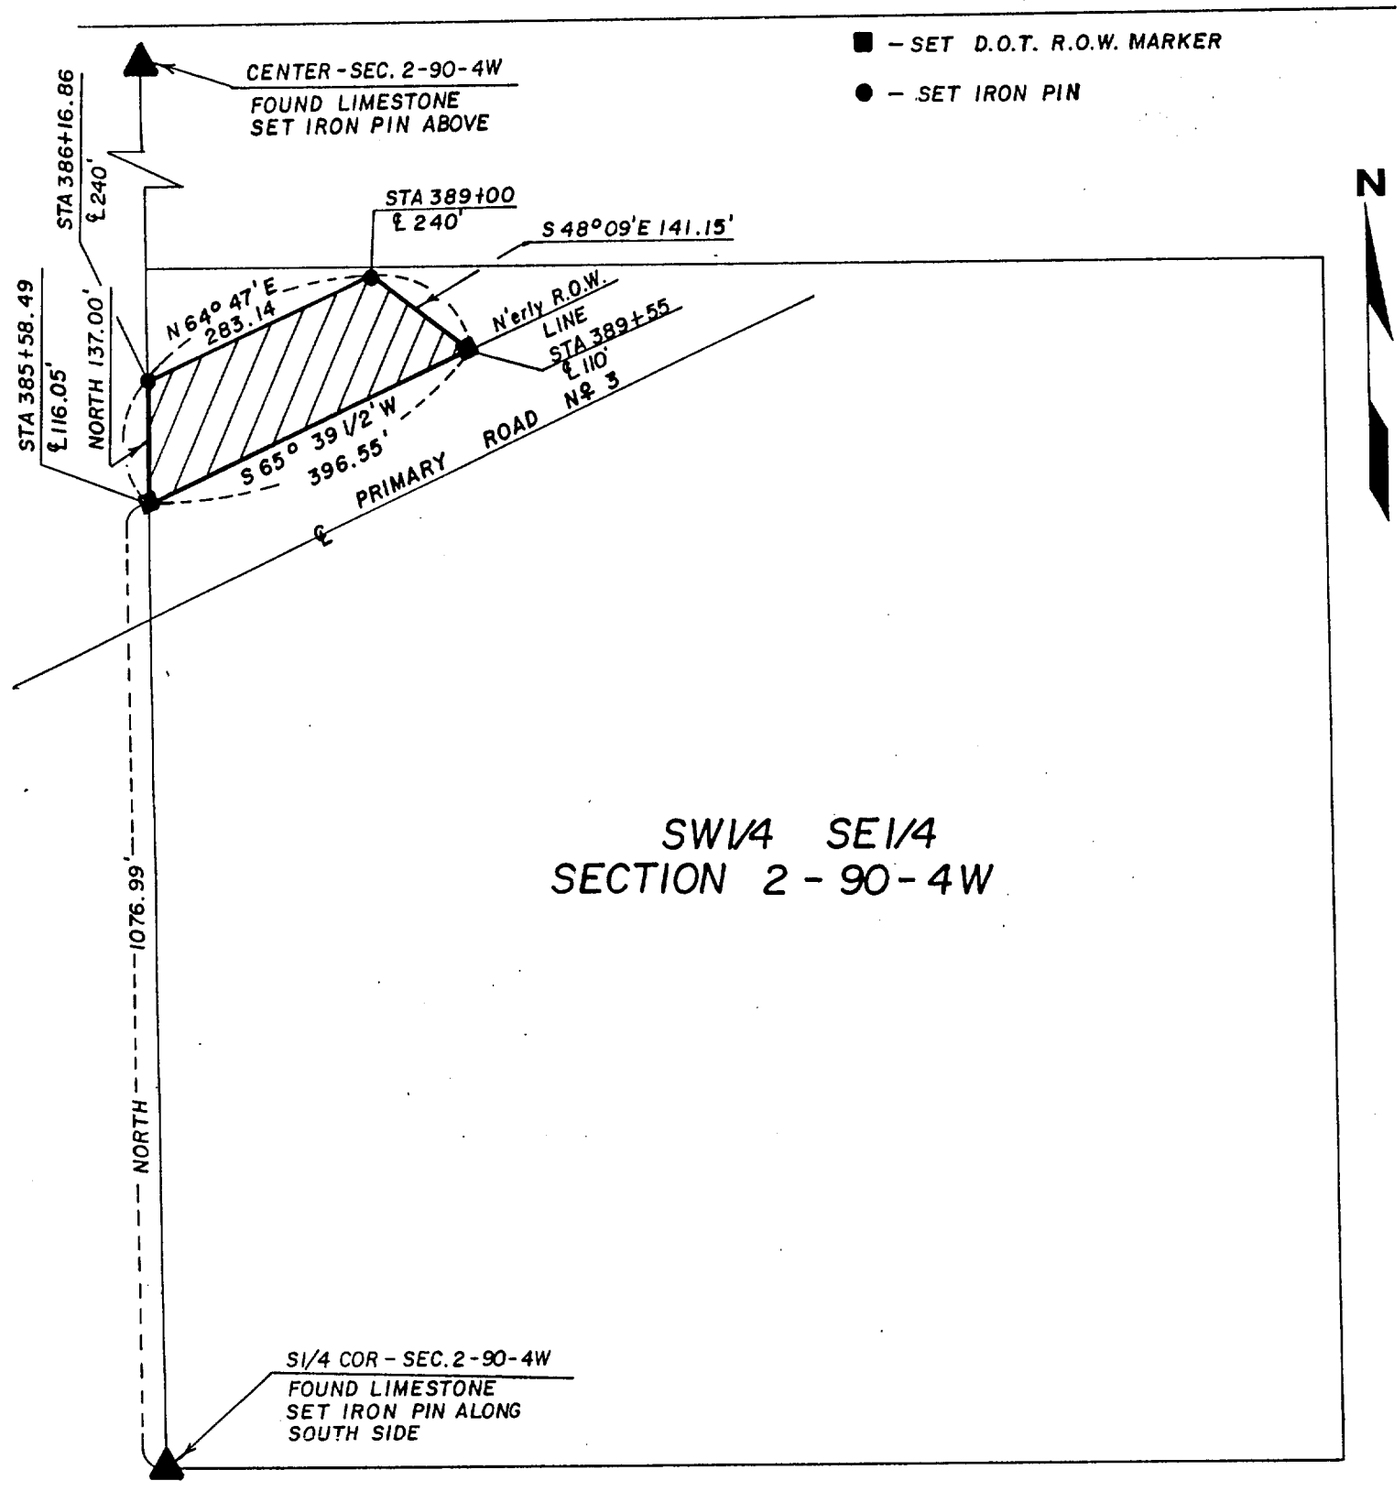

I HEREBY CERTIFY THAT THIS PLAT IS A TRUE AND ACCURATE REPRESENTATION OF THE LAND HEREIN DESCRIBED, MADE BY ME OR UNDER MY DIRECT SUPERVISION, AND THAT I AM A DULY REGISTERED LAND SURVEYOR UNDER THE LAWS OF THE STATE OF IOWA.

Larry R. McGuire 12/11/91

LARRY R. McGUIRE REG. No. 9019 DATE

LARRY R. McGUIRE REGISTERED 9019 IOWA LAND SURVEYOR

DATE DRAWN NOVEMBER 21, 1991 SCALE 1" = 200'

0' 100' 200'

155-1945
DELAWARE COUNTY IOWA
FILED

92 JAN 22 PM 3 51

BOOK 3 PAGE 11
RECORDER

$10.00 CHG

IOWA DEPARTMENT OF
TRANSPORTATION

TO

PUBLIC OF DELAWARE COUNTY

Bk 3 Pg 11

Auditor Fee - $5.00 CHG

Entered for taxation 29 day
of January A.D., 1992
Myron McGrath, Auditor
By Judy Zehr, Deputy
Transfer Fee Paid
90-62

Highway Division
IA Dept. of Transportation
826 Lincoln Way
Ames, IA 50010