Alliance Pipeline Inc.
99 Navaho Ave Ste 101
Manhatto MN
56001

DELAWARE COUNTY IOWA
FILED
1999 FE -5 AM 11: 10
BOOK 1999 PAGE 453
DEBORAH L. BEATON
DELAWARE CO. RECORDER
31.00

Prepared by: Steve Stump, Iowa Land Manager, 3343 Southgate Ct. SW, Ste 201, Cedar Rapids, IA 52404 (319) 362-0699
name address telephone

Tract No. IA-DE-0365

ALLIANCE PIPELINE L.P.

EASEMENT AND RIGHT-OF-WAY AGREEMENT

For and in consideration of the sum of Ten and 00/100 Dollars ($10.00), in hand paid, the mutual promises of the parties and other good and valuable consideration, the receipt and sufficiency of which are hereby acknowledged, Thomas L. Funke and Rose M. Funke, whose mailing address is 2265 130TH Avenue Manchester, IA 52057 (hereinafter called "Grantor") does hereby grant, sell, convey and warrant unto Alliance Pipeline L.P., a Delaware limited partnership, having its principal place of business at 400, 605 - 5 Avenue SW, Calgary, Alberta, Canada, T2P 3H5, its successors and assigns (hereinafter called the "Grantee"), an exclusive right-of-way and perpetual easement for the purposes of surveying, laying, constructing, inspecting, maintaining, operating, repairing, replacing, altering, reconstructing, removing and abandoning in place a pipeline, together with all fittings, cathodic protection equipment, pipeline markers, and all other equipment and appurtenances thereto, for the transportation of natural gas, and associated liquids or substances, along routes convenient for Grantee's operations on, over, under, across and/or through a strip of land 60 feet in width, as described under the heading "Permanent Easement and Right-of-Way" in Exhibit A, which is attached hereto and made a part hereof. In addition, during the original construction of the pipeline, the easement and right-of-way granted hereunder shall also include the area described under the headings "Temporary Work Space" and "Additional Temporary Work Space" in Exhibit A hereto. Grantee may temporarily use additional temporary workspace adjacent to the area described in Exhibit A hereto to the extent necessary during construction of Grantee's pipeline.

The aforesaid rights, privileges, easement and right-of-way are herein granted subject to the following terms, stipulations and conditions which are hereby covenanted and agreed to by the Grantor. By acceptance of any of the benefits hereunder, the Grantee shall be deemed to have agreed to be bound by the covenants applicable to Grantee hereunder.

1. Unless otherwise expressly provided herein, Grantee shall construct and install its pipeline in a manner consistent with the Agricultural Impact Mitigation Agreement entered into between Grantee, the Iowa Attorney General's Office, the Iowa Department of Agriculture and Land Stewardship and the Office of Consumer Advocate, on September 2, 1997 and September 3, 1997.

2. Provided its use does not in any manner interfere with or prevent the exercise by Grantee of its rights hereunder, or create any actual or potential hazard to the pipeline or its appurtenances, the undersigned Grantor, his successors, heirs or assigns, reserve all oil, gas and minerals on and under said lands and the right to farm, graze and otherwise fully use and enjoy said lands; provided, however, that the Grantee shall have the right hereafter to cut, keep clear and remove all trees, brush, shrubbery, structures and other obstructions or facilities in the easement being conveyed which are deemed by Grantee to injure, endanger or interfere in any manner with the proper and efficient construction, use, inspection or maintenance of said pipeline, or fittings, cathodic protection equipment and other appurtenances thereto; and, provided, further, that Grantor shall not excavate or otherwise alter the ground elevation, construct any dam or otherwise create a water impoundment within or over the easement without prior authorization of the Grantee. The Grantee shall have all privileges necessary or convenient for the full use of the rights herein granted, together with reasonable ingress and egress along the said pipeline. Grantee shall have the right to remove all fences from the easement as required for purposes of construction of Grantee's pipeline and Grantee shall repair all such fences promptly upon completion of construction on Grantor's property. Following the commencement of construction of the pipeline, Grantee shall continue to own the pipeline and all other equipment and facilities it installs or constructs within the easement and right-of-way.

3. The Grantee, by the acceptance hereof, agrees to pay for damages to crops, pasture, fences, drainage tile, structures and timber which may arise from the laying, constructing, maintaining, operating, repairing, replacing or removing of the said pipeline.

4. Any payment hereunder may be made or mailed to the Grantor at the address shown above or to

_____

_____

_____

who is hereby appointed agent and authorized to receive and receipt for same, and who is also appointed the true and lawful attorney in fact for the undersigned. The agency and power of attorney granted by Grantor to its agent hereunder shall not be deemed revoked until written notice from Grantor has been received by Grantee.

5. Except as provided above with respect to limitations on damages, Grantee shall indemnify Grantor from any loss, damages claims or actions resulting from Grantee's use of the easement and right-of-way, unless such loss, damage, claim or action results from the negligence, intentional acts or willful misconduct or omission of the Grantor. Grantor shall indemnify Grantee from any loss, damages, claims or actions alleging injury to Grantor, its invitees, licensees, agents or employees who enter the easement area, unless such loss, damage, claim or action results from the negligence or willful misconduct of the Grantee.

6. The undersigned hereby bind themselves, their heirs, executors, administrators, successors and assigns, to warrant and forever defend this easement and right-of-way unto the Grantee, its successors and assigns, against every person claiming or to claim the same, or any part thereof. The easement and right-of-way granted hereby shall create a covenant and burden upon Grantor's land running therewith.

7. The Grantor agrees to execute and deliver to Grantee, without additional compensation, any additional documents needed to correct the legal description of the easement area to conform to the easement and right-of-way actually occupied by the pipeline. Said document, if required, will be prepared by Grantee at its expense.

8. The rights granted hereby may be assigned by Grantee in whole or in part.

9. This Agreement shall be governed by the law of the State in which the land is situated.

10. This Agreement may be executed in counterparts, each of which shall be considered an original for all purposes; provided, however, that all such counterparts shall together constitute one and the same instrument. Grantor's spouse, if not a titleholder, executes this Easement and Right-of-Way for the purpose of relinquishing all spousal rights including dower, homestead and distributive share. Words and phrases herein shall be construed as in the singular or plural number, and as masculine, feminine or neuter gender according to the context.

IN WITNESS WHEREOF, the Grantor has executed this Agreement as of the 18th day of July, 1997.

GRANTOR:
SS#:

By: Thomas L. Funke
Thomas L. Funke

SS#:

By:_____

SS#:

By: Rose Mary Funke
Rose M. Funke

SS#:

By:_____

ACKNOWLEDGMENTS

INDIVIDUAL:

STATE OF IOWA)
) ss:
Delaware COUNTY)

This instrument was acknowledged before me on JAN 18th, 1999 by Thomas L. Funke & Rose M. Funke.

Larry W. Simon
LARRY W. SIMON, Notary Public
My commission expires Feb. 11, 2001

REPRESENTATIVE CAPACITY:


STATE OF IOWA)
) ss:
_____ COUNTY)

This instrument was acknowledged before me on _____, 199___ by _____ as _____ of _____.

_____
_____, Notary Public

DELAWARE COUNTY, IOWA

T-88-N, R-6-W, SECTION 4

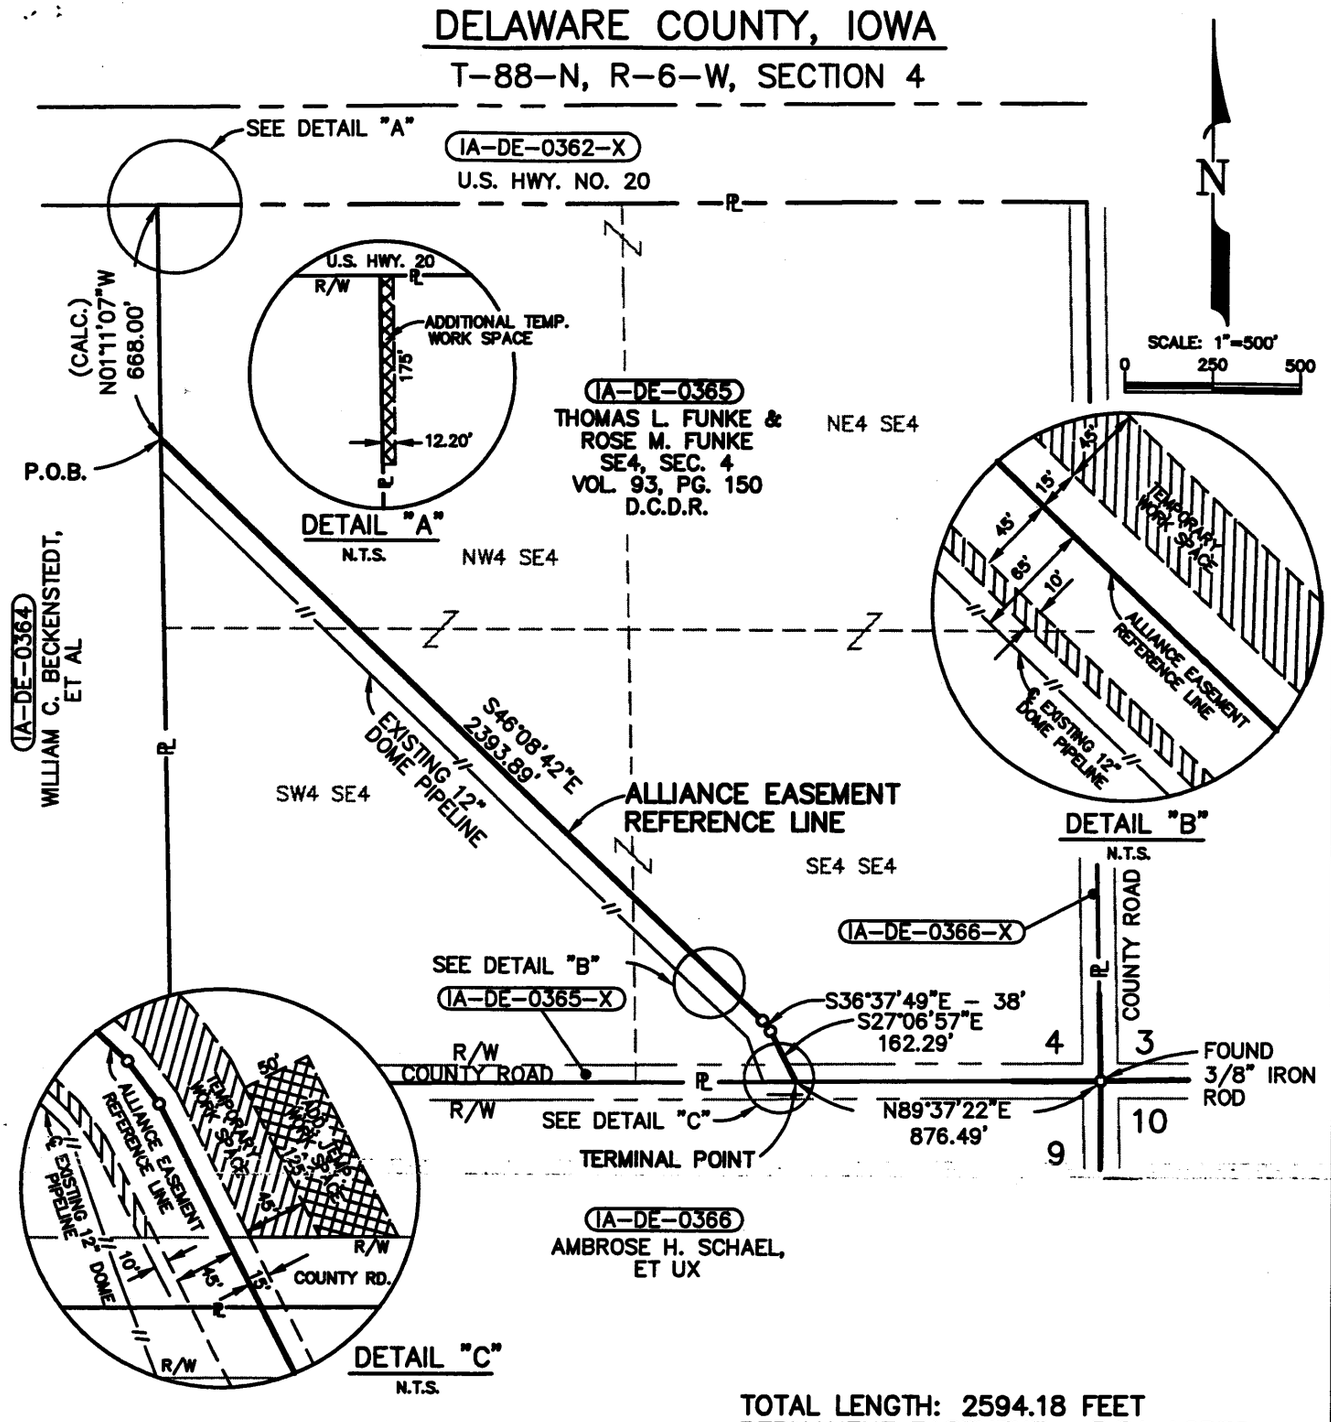

TOTAL LENGTH: 2594.18 FEET
PERMANENT EASEMENT : 3.54 ACRES
TEMPORARY WORK SPACE : 3.25 ACRES
ADD. TEMP. WORK SPACE : 0.21 ACRE

NO.	DATE	REVISION	BY	CKD.	APPR.
2	11/24/98	SURVEY 4	UEI	UB	LAG

ALLIANCE pipeline

LINE LIST NO.: IA-DE-0365

THOMAS L. FUNKE & ROSE M. FUNKE

PROPERTY PLAT

DELAWARE COUNTY, IOWA

DRAWN BY: JSR	DATE: 11/23/98	APPROVED BY: LAG
CHECKED BY: WCV	DATE: 11/23/98	DATE: 11/23/98
SCALE: 1" = 500'	DWG NO.:	APL-2604A-8365P

EXHIBIT "A"
PAGE 1 OF 2

FILE INFO: IA8365P.DWG 1=500 11/24/1998 10:35 JSR

REFERENCE LINE DESCRIPTION

BEING A SIXTY (60) FOOT WIDE PERMANENT EASEMENT AND RIGHT OF WAY OVER, UNDER AND ACROSS THAT CERTAIN PARCEL OF LAND DESCRIBED AS THE SOUTHEAST QUARTER OF SECTION 4, BEING MORE SPECIFICALLY DESCRIBED AS THE NORTHWEST QUARTER OF THE SOUTHEAST QUARTER, THE NORTHEAST QUARTER OF THE SOUTHEAST QUARTER, THE SOUTHWEST QUARTER OF THE SOUTHEAST QUARTER AND THE SOUTHEAST QUARTER OF THE SOUTHEAST QUARTER, TOWNSHIP 88 NORTH, RANGE 6 WEST, DELAWARE COUNTY, IOWA, SAID PROPERTY BEING DESCRIBED IN A DEED RECORDED IN VOLUME 93, PAGE 150 OF THE DEED RECORDS OF DELAWARE COUNTY, IOWA. SAID PERMANENT EASEMENT AND RIGHT OF WAY BEING FIFTEEN (15) FEET NORTHEASTERLY AND FORTY FIVE (45) FEET SOUTHWESTERLY OF THE FOLLOWING DESCRIBED REFERENCE LINE:

BEGINNING AT A POINT ON THE WEST LINE OF SAID NORTHWEST QUARTER OF THE SOUTHEAST QUARTER OF SECTION 4, FROM WHICH THE NORTHWEST CORNER OF SAID NORTHWEST QUARTER OF THE SOUTHEAST QUARTER OF SECTION 4, BEARS NORTH 01°11'07" WEST, A DISTANCE OF 668.00 FEET, BEING APPROXIMATELY SIXTY FIVE (65) FEET NORTHEASTERLY OF AND PARALLEL WITH AN EXISTING 12" DOME PIPELINE THE FOLLOWING COURSE AND DISTANCE;

THENCE SOUTH 46°08'42" EAST, AT A DISTANCE OF 775.65 FEET PASS THE SOUTH LINE OF SAID NORTHWEST QUARTER OF THE SOUTHEAST QUARTER OF SECTION 4, AT A DISTANCE OF 1883.28 FEET PASS THE EAST LINE OF SAID SOUTHWEST QUARTER OF THE SOUTHEAST QUARTER OF SECTION 4, IN ALL A DISTANCE OF 2393.89 FEET TO A POINT, LEAVING SAID PARALLEL WITH AN EXISTING 12" DOME PIPELINE;

THENCE SOUTH 36°37'49" EAST, A DISTANCE OF 38.00 FEET TO A POINT;

THENCE SOUTH 27°06'57" EAST, A DISTANCE OF 162.29 FEET TO THE TERMINAL POINT ON THE SOUTH LINE OF SAID SOUTHEAST QUARTER OF THE SOUTHEAST QUARTER OF SECTION 4, FROM WHICH A 3/8" IRON ROD FOUND MARKING THE SOUTHEAST QUARTER OF THE SOUTHEAST QUARTER OF SECTION 4, SAID SOUTHEAST CORNER ALSO BEING A COMMON CORNER TO SECTIONS 3, 4, 9 AND 10, BEARS NORTH 89°37'22" EAST, A DISTANCE OF 876.49 FEET, EXTENDING OR SHORTENING AT THE SIDELINES OF SAID PERMANENT EASEMENT AND RIGHT OF WAY TO INTERSECT WITH AND TERMINATE AT SAID WEST LINE OF SAID NORTHWEST QUARTER OF THE SOUTHEAST QUARTER OF SECTION 4 AND SAID SOUTH LINE OF SAID SOUTHEAST QUARTER OF THE SOUTHEAST QUARTER OF SECTION 4. SAID REFERENCE LINE BEING A TOTAL DISTANCE OF 2594.18 FEET AND SAID PERMANENT EASEMENT CONTAINING 3.54 ACRES OF LAND.

TEMPORARY WORK SPACE DESCRIPTION

BEING TWO (2) TEMPORARY WORK SPACE EASEMENTS, THE FIRST BEING A FORTY FIVE (45) FOOT WIDE STRIP OF LAND, PARALLEL WITH AND ADJACENT TO THE NORTHEASTERLY LINE OF THE ABOVE DESCRIBED SIXTY (60) FOOT WIDE PERMANENT EASEMENT AND RIGHT OF WAY. THE SECOND BEING A TEN (10) FOOT WIDE STRIP OF LAND, PARALLEL WITH AND ADJACENT TO THE SOUTHWESTERLY LINE OF THE ABOVE DESCRIBED SIXTY (60) FOOT WIDE PERMANENT EASEMENT AND RIGHT OF WAY. BOTH EASEMENTS EXTENDING OR SHORTENING AT THEIR SIDELINES TO INTERSECT WITH AND TERMINATE AT SAID WEST LINE OF SAID NORTHWEST QUARTER OF THE SOUTHEAST QUARTER OF SECTION 4, AND THE NORTH RIGHT OF WAY LINE OF A COUNTY ROAD, AS DEPICTED IN DETAIL "C". THE FIRST AND SECOND TEMPORARY WORK SPACE EASEMENTS CONTAINING 3.25 ACRES OF LAND.

ADDITIONAL TEMPORARY WORK SPACE DESCRIPTION

BEING TWO (2) ADDITIONAL TEMPORARY WORK SPACE EASEMENTS, THE FIRST BEING A TWELVE POINT TWENTY (12.20) FOOT WIDE BY ONE HUNDRED SEVENTY FIVE (175) FEET IN LENGTH (ONE HUNDRED SEVENTY FIVE (175) FEET SHALL BE THE SHORTEST SIDE IN LENGTH) STRIP OF LAND, BEING BOUND ON THE NORTH BY THE SOUTH RIGHT OF WAY LINE OF U.S. HIGHWAY NO. 20 AND BOUND ON THE WEST BY SAID WEST LINE OF SAID NORTHWEST QUARTER OF THE SOUTHEAST QUARTER OF SECTION 4, AS DEPICTED IN DETAIL "A", THE SECOND BEING A FIFTY (50) FOOT WIDE BY ONE HUNDRED TWENTY FIVE (125) FEET IN LENGTH (ONE HUNDRED TWENTY FIVE (125) FEET SHALL BE THE SHORTEST SIDE IN LENGTH) STRIP OF LAND, CONTIGUOUS TO SAID NORTH RIGHT OF WAY LINE OF SAID COUNTY ROAD, AS DEPICTED IN DETAIL "C", CONTIGUOUS TO AND PARALLEL WITH THE NORTHEASTERLY LINE OF THE ABOVE DESCRIBED FORTY FIVE (45) FOOT WIDE TEMPORARY WORK SPACE EASEMENT. THE FIRST AND SECOND ADDITIONAL TEMPORARY WORK SPACE EASEMENTS CONTAINING 0.21 ACRE OF LAND.

NOTE: BEARINGS ARE BASED ON UTM ZONE 15, AND DERIVED FROM G.P.S. METHODS.

ISSUED WITH SURVEY REV. 2 DATE: 11/24/98

FILE INFO: IA8365P.DWG 1=500 11/24/1998 10:34 JSR