Alliance Pipeline Inc.
99 Navaho Ave., Ste 101
Mankato, MN
56001

DELAWARE COUNTY, IOWA
FILED
1999 MAY -6 AM 10: 08
BOOK 199 PAGE 1598
DEBORAH L. REYON
DELAWARE CO. RECORDER
31.00

Prepared by Ken Goulart, Iowa Land Manager, 3343 Southgate Ct. SW, Ste 201, Cedar Rapids, IA 52404 (319) 362-0699
name address telephone

Tract No. IA-DE-0395

ALLIANCE PIPELINE L.P.

EASEMENT AND RIGHT-OF-WAY AGREEMENT
AMENDED

For and in consideration of the sum of Ten and 00/100 Dollars ($10.00), in hand paid, the mutual promises of the parties and other good and valuable consideration, the receipt and sufficiency of which are hereby acknowledged, Leo Saunders and Arlene J. Saunders whose mailing address is 720 Prospect, Ryan, IA 52330 (hereinafter called "Grantor") does hereby grant, sell, convey and warrant unto Alliance Pipeline L.P., a Delaware limited partnership, having its principal place of business at 400, 605 - 5 Avenue SW, Calgary, Alberta, Canada, T2P 3H5, its successors and assigns (hereinafter called the "Grantee"), an exclusive right-of-way and perpetual easement for the purposes of surveying, laying, constructing, inspecting, maintaining, operating, repairing, replacing, altering, reconstructing, removing and abandoning in place a pipeline, together with all fittings, cathodic protection equipment, pipeline markers, and all other equipment and appurtenances thereto, for the transportation of natural gas, and associated liquids or substances, along routes convenient for Grantee's operations on, over, under, across and/or through a strip of land 60 feet in width, as described under the heading "Permanent Easement and Right-of-Way" in Exhibit A, which is attached hereto and made a part hereof. In addition, during the original construction of the pipeline, the easement and right-of-way granted hereunder shall also include the area described under the headings "Temporary Work Space" and "Additional Temporary Work Space" in Exhibit A hereto. Grantee may temporarily use additional temporary workspace adjacent to the area described in Exhibit A hereto to the extent necessary during construction of Grantee's pipeline.

The aforesaid rights, privileges, easement and right-of-way are herein granted subject to the following terms, stipulations and conditions which are hereby covenanted and agreed to by the Grantor. By acceptance of any of the benefits hereunder, the Grantee shall be deemed to have agreed to be bound by the covenants applicable to Grantee hereunder.

1. Unless otherwise expressly provided herein, Grantee shall construct and install its pipeline in a manner consistent with the Agricultural Impact Mitigation Agreement entered into betweenGrantee, the Iowa Attorney General's Office, the Iowa Department of Agriculture and Land Stewardship and the Office of Consumer Advocate, on September 2, 1997 and September 3, 1997.

2. Provided its use does not in any manner interfere with or prevent the exercise by Grantee of its rights hereunder, or create any actual or potential hazard to the pipeline or its appurtenances, the undersigned Grantor, his successors, heirs or assigns, reserve all oil, gas and minerals on and under said lands and the right to farm, graze and otherwise fully use and enjoy said lands; provided, however, that the Grantee shall have the right hereafter to cut, keep clear and remove all trees, brush, shrubbery, structures and other obstructions or facilities in the easement being conveyed which are deemed by Grantee to injure, endanger or interfere in any manner with the proper and efficient construction, use, inspection or maintenance of said pipeline, or fittings, cathodic protection equipment and other appurtenances thereto; and, provided, further, that Grantor shall not excavate or otherwise alter the ground elevation, construct any dam or otherwise create a water impoundment within or over the easement without prior authorization of the Grantee. The Grantee shall have all privileges necessary or convenient for the full use of the rights herein granted, together with reasonable ingress and egress along the said pipeline. Grantee shall have the right to remove all fences from the easement as required for purposes of construction of Grantee's pipeline and Grantee shall repair all such fences promptly upon completion of construction on Grantor's property. Following the commencement of construction of the pipeline, Grantee shall continue to own the pipeline and all other equipment and facilities it installs or constructs within the easement and right-of-way.

3. The Grantee, by the acceptance hereof, agrees to pay for damages to crops, pasture, fences, drainage tile, structures and timber which may arise from the laying, constructing, maintaining, operating, repairing, replacing or removing of the said pipeline.

4. Any payment hereunder may be made or mailed to the Grantor at the address shown above or to

_____

_____

_____

who is hereby appointed agent and authorized to receive and receipt for same, and who is also appointed the true and lawful attorney in fact for the undersigned. The agency and power of attorney granted by Grantor to its agent hereunder shall not be deemed revoked until written notice from Grantor has been received by Grantee.

5. Except as provided above with respect to limitations on damages, Grantee shall indemnify Grantor from any loss, damages claims or actions resulting from Grantee's use of the easement and right-of-way, unless such loss, damage, claim or action results from the negligence, intentional acts or willful misconduct or omission of the Grantor. Grantor shall indemnify Grantee from any loss, damages, claims or actions alleging injury to Grantor, its invitees, licensees, agents or employees who enter the easement area, unless such loss, damage, claim or action results from the negligence or willful misconduct of the Grantee.

6. The undersigned hereby bind themselves, their heirs, executors, administrators, successors and assigns, to warrant and forever defend this easement and right-of-way unto the Grantee, its successors and assigns, against every person claiming or to claim the same, or any part thereof. The easement and right-of-way granted hereby shall create a covenant and burden upon Grantor's land running therewith.

7. The Grantor agrees to execute and deliver to Grantee, without additional compensation, any additional documents needed to correct the legal description of the easement area to conform to the easement and right-of-way actually occupied by the pipeline. Said document, if required, will be prepared by Grantee at its expense.

8. The rights granted hereby may be assigned by Grantee in whole or in part.

9. This Agreement shall be governed by the law of the State in which the land is situated.

10. This Agreement may be executed in counterparts, each of which shall be considered an original for all purposes; provided, however, that all such counterparts shall together constitute one and the same instrument. Grantor's spouse, if not a titleholder, executes this Easement and Right-of-Way for the purpose of relinquishing all spousal rights including dower, homestead and distributive share. Words and phrases herein shall be construed as in the singular or plural number, and as masculine, feminine or neuter gender according to the context.

11. This easement and right-of-way agreement supercedes the easement and right-of-way agreement recorded November 30,1998 in book 8, page 152 of the deed records of Delaware County, Iowa.

IN WITNESS WHEREOF, the Grantor has executed this Agreement as of the 13th day of April, 1999.

GRANTOR:

By: Leo Saunders
Leo Saunders, Husband

By: Arlene Saunders
Arlene Saunders, Wife

ACKNOWLEDGMENTS

INDIVIDUAL:

STATE OF IOWA)
) ss:
DELAWARE COUNTY)

This instrument was acknowledged before me on APRIL 13th, 1999 by LEO SAUNDERS AND ARLENE SAUNDERS.

Charlie Laughlin, Notary Public

CHARLES LAUGHLIN
MY COMMISSION EXPIRES
March 16, 2000

INDIVIDUAL:

STATE OF IOWA)
) ss:
_____ COUNTY)

This instrument was acknowledged before me on _____, 199___ by _____.

_____, Notary Public

REPRESENTATIVE CAPACITY:


STATE OF IOWA)
) ss:
_____ COUNTY)

This instrument was acknowledged before me on _____, 199___ by _____ as _____ of _____.

_____, Notary Public

DELAWARE COUNTY, IOWA

T-87-N, R-5-W, SECTION 9

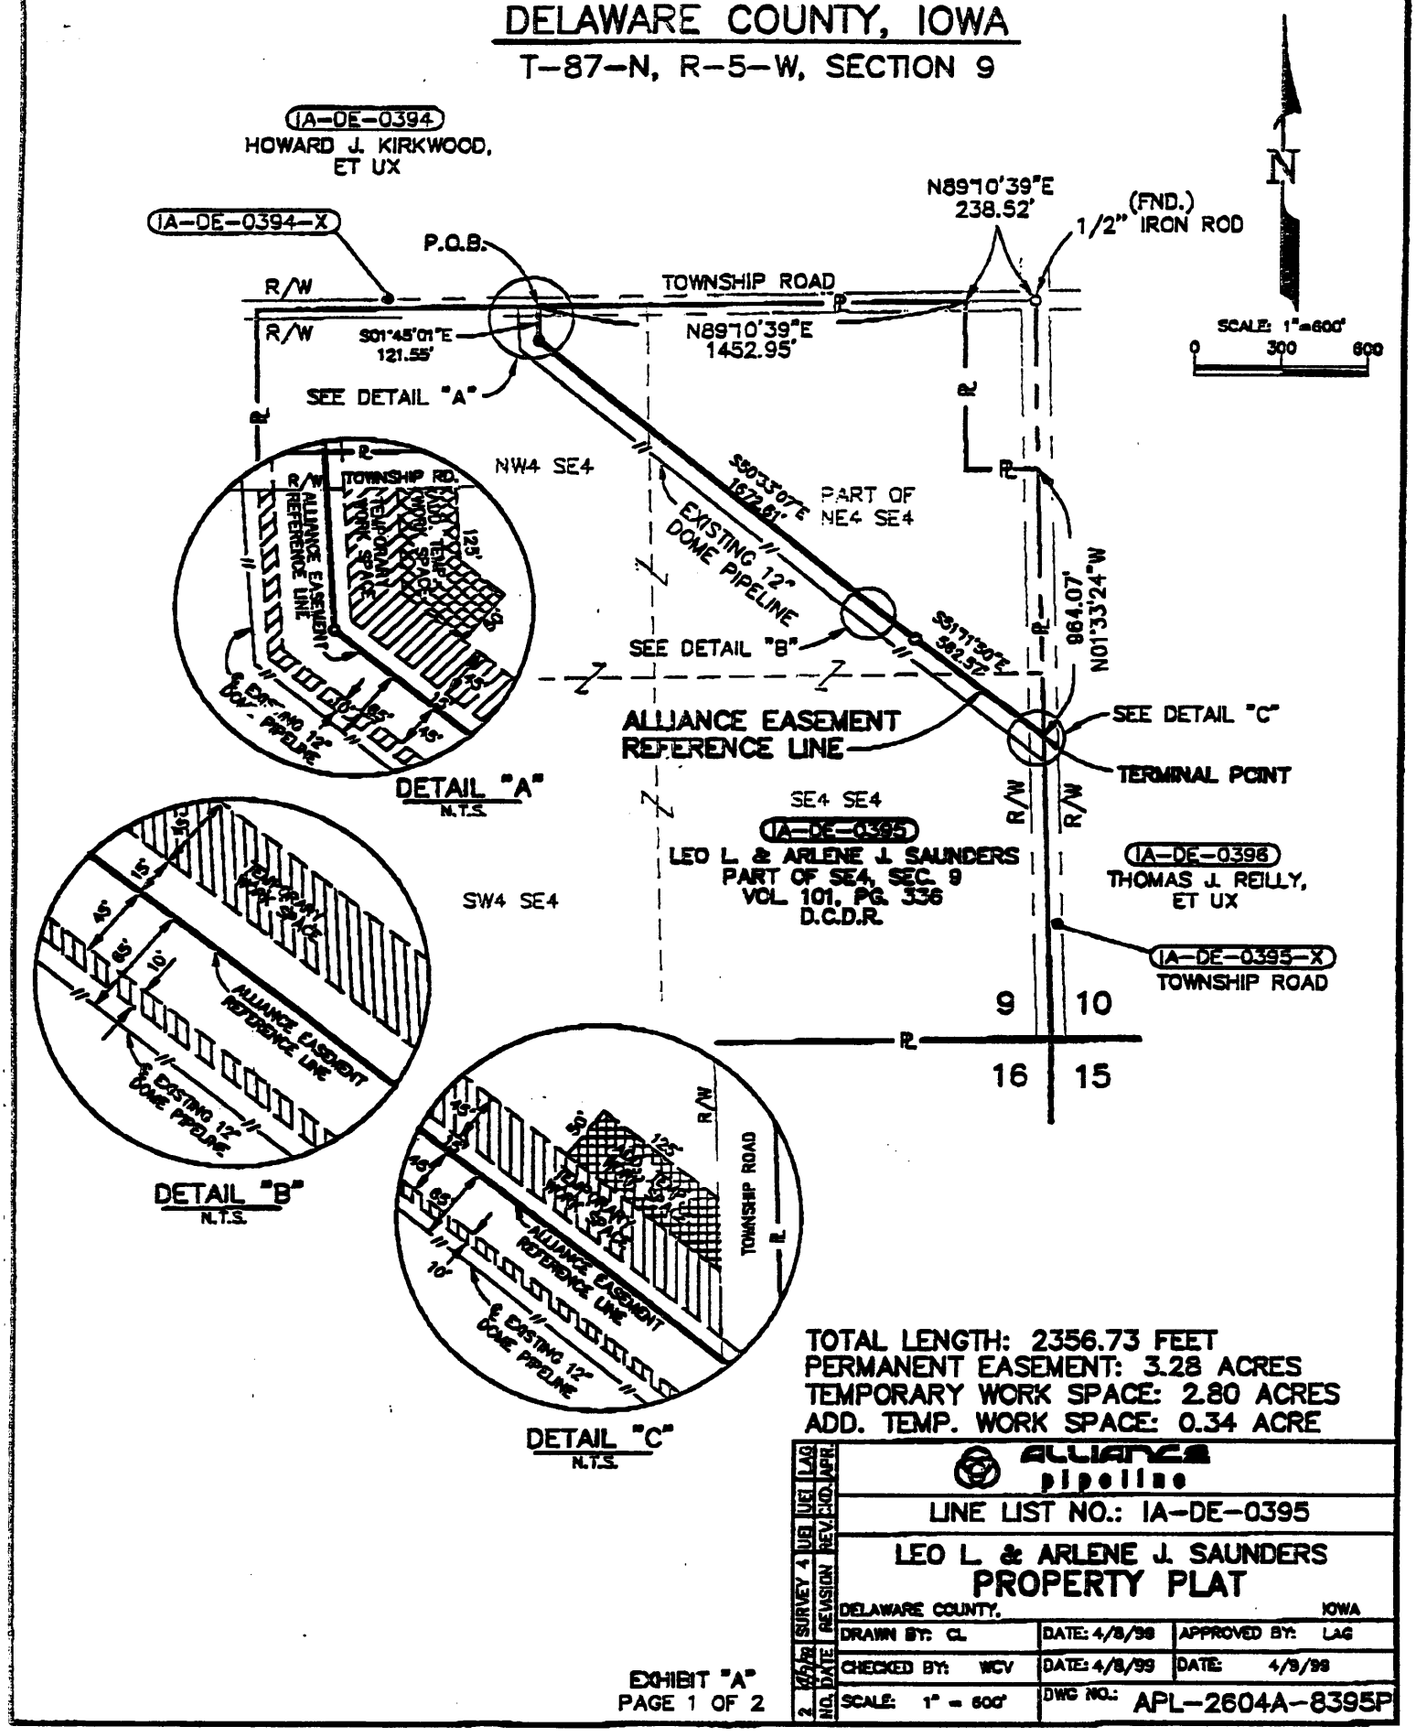

TOTAL LENGTH: 2356.73 FEET
PERMANENT EASEMENT: 3.28 ACRES
TEMPORARY WORK SPACE: 2.80 ACRES
ADD. TEMP. WORK SPACE: 0.34 ACRE

	Alliance pipeline		
	LINE LIST NO.: IA-DE-0395		
	LEO L. & ARLENE J. SAUNDERS PROPERTY PLAT		
	DELAWARE COUNTY, IOWA		
DRAWN BY: CL	DATE: 4/8/99	APPROVED BY: LAG	
CHECKED BY: WCV	DATE: 4/8/99	DATE: 4/9/99	
SCALE: 1" = 600'	DWG NO.: APL-2604A-8395P		

EXHIBIT "A"
PAGE 1 OF 2

IA-DE-0395
LEO L. & ARLENE J. SAUNDERS

REFERENCE LINE DESCRIPTION

BEING A SIXTY (60) FOOT WIDE PERMANENT EASEMENT AND RIGHT OF WAY OVER, UNDER AND ACROSS THAT CERTAIN PARCEL OF LAND DESCRIBED AS PART OF THE SOUTHEAST QUARTER OF SECTION 9, BEING MORE SPECIFICALLY DESCRIBED AS THE NORTHWEST QUARTER OF THE SOUTHEAST QUARTER, PART OF THE NORTHEAST QUARTER OF THE SOUTHEAST QUARTER, THE SOUTHWEST QUARTER OF THE SOUTHEAST QUARTER AND THE SOUTHEAST QUARTER OF THE SOUTHEAST QUARTER, TOWNSHIP 87 NORTH, RANGE 5 WEST, DELAWARE COUNTY, IOWA, SAID PROPERTY BEING DESCRIBED IN A DEED RECORDED IN VOLUME 101, PAGE 336 OF THE DEED RECORDS OF DELAWARE COUNTY, IOWA. SAID PERMANENT EASEMENT AND RIGHT OF WAY BEING FIFTEEN (15) FEET EASTERLY AND NORTHEASTERLY AND FORTY FIVE (45) FEET WESTERLY AND SOUTHWESTERLY OF THE FOLLOWING DESCRIBED REFERENCE LINE:

BEGINNING AT A POINT ON THE NORTH LINE OF SAID NORTHWEST QUARTER OF THE SOUTHEAST QUARTER OF SECTION 9, FROM WHICH THE MOST NORTHERLY NORTHEAST CORNER OF SAID PART OF THE NORTHEAST QUARTER OF THE SOUTHEAST QUARTER OF SECTION 9, BEARS NORTH 89°10'39" EAST, A DISTANCE OF 1452.95 FEET, BEING APPROXIMATELY SIXTY FIVE (65) FEET EASTERLY AND NORTHEASTERLY OF AND PARALLEL WITH AN EXISTING 12" DOME PIPELINE THE FOLLOWING COURSES AND DISTANCES;

THENCE SOUTH 01°45'01" EAST, A DISTANCE OF 121.55 FEET TO A POINT;

THENCE SOUTH 50°33'07" EAST, AT A DISTANCE OF 488.20 FEET PASS THE EAST LINE OF SAID NORTHWEST QUARTER OF THE SOUTHEAST QUARTER OF SECTION 9, IN ALL A DISTANCE OF 1672.61 FEET TO A POINT;

THENCE SOUTH 51°11'50" EAST, AT A DISTANCE OF 200.52 FEET PASS THE SOUTH LINE OF SAID PART OF THE NORTHEAST QUARTER OF THE SOUTHEAST QUARTER OF SECTION 9, IN ALL A DISTANCE OF 562.57 FEET TO THE TERMINAL POINT ON THE EAST LINE OF SAID SOUTHEAST QUARTER OF THE SOUTHEAST QUARTER OF SECTION 9, FROM WHICH THE MOST SOUTHERLY NORTHEAST CORNER OF SAID PART OF THE NORTHEAST QUARTER OF THE SOUTHEAST QUARTER OF SECTION 9, BEARS NORTH 01°33'24" WEST, A DISTANCE OF 964.07 FEET, EXTENDING OR SHORTENING AT THE SIDELINES OF SAID PERMANENT EASEMENT AND RIGHT OF WAY TO INTERSECT WITH AND TERMINATE AT SAID NORTH LINE OF SAID NORTHWEST QUARTER OF THE SOUTHEAST QUARTER OF SECTION 9 AND SAID EAST LINE OF SAID SOUTHEAST QUARTER OF THE SOUTHEAST QUARTER OF SECTION 9. SAID REFERENCE LINE BEING A TOTAL DISTANCE OF 2358.73 FEET AND SAID PERMANENT EASEMENT CONTAINING 3.28 ACRES OF LAND.

TEMPORARY WORK SPACE DESCRIPTION

BEING TWO (2) TEMPORARY WORK SPACE EASEMENTS, THE FIRST BEING A FORTY FIVE (45) FOOT WIDE STRIP OF LAND, PARALLEL WITH AND ADJACENT TO THE EASTERLY AND NORTHEASTERLY LINES OF THE ABOVE DESCRIBED SIXTY (60) FOOT WIDE PERMANENT EASEMENT AND RIGHT OF WAY. THE SECOND BEING A TEN (10) FOOT WIDE STRIP OF LAND, PARALLEL WITH AND ADJACENT TO THE WESTERLY AND SOUTHWESTERLY LINES OF SAID SIXTY (60) FOOT WIDE PERMANENT EASEMENT AND RIGHT OF WAY, BOTH EASEMENTS EXTENDING OR SHORTENING AT THEIR SIDELINES TO INTERSECT WITH AND TERMINATE AT THE SOUTH RIGHT OF WAY LINE OF A TOWNSHIP ROAD, AS DEPICTED IN DETAIL "A" AND THE WEST RIGHT OF WAY LINE OF A TOWNSHIP ROAD, AS DEPICTED IN DETAIL "C". THE FIRST AND SECOND TEMPORARY WORK SPACE EASEMENTS CONTAINING 2.80 ACRES OF LAND.

ADDITIONAL TEMPORARY WORK SPACE DESCRIPTION

BEING TWO (2) ADDITIONAL TEMPORARY WORK SPACE EASEMENTS, THE FIRST BEING A FIFTY (50) FOOT WIDE BY ONE HUNDRED TWENTY FIVE (125) FEET IN LENGTH (ONE HUNDRED TWENTY FIVE (125) FEET SHALL BE THE SHORTEST SIDE IN LENGTH) STRIP OF LAND, CONTIGUOUS TO SAID SOUTH RIGHT OF WAY LINE OF SAID TOWNSHIP ROAD, AS DEPICTED IN DETAIL "A", CONTIGUOUS TO AND PARALLEL WITH THE EASTERLY AND NORTHEASTERLY LINE OF THE ABOVE DESCRIBED FORTY FIVE (45) FOOT WIDE TEMPORARY WORK SPACE EASEMENT. THE SECOND BEING A FIFTY (50) FOOT WIDE BY ONE HUNDRED TWENTY FIVE (125) FEET IN LENGTH (ONE HUNDRED TWENTY FIVE (125) FEET SHALL BE THE SHORTEST SIDE IN LENGTH) STRIP OF LAND, CONTIGUOUS TO SAID WEST RIGHT OF WAY LINE OF SAID TOWNSHIP ROAD, AS DEPICTED IN DETAIL "C", CONTIGUOUS TO AND PARALLEL WITH THE NORTHEASTERLY LINE OF SAID FORTY FIVE (45) FOOT WIDE TEMPORARY WORK SPACE EASEMENT. THE FIRST AND SECOND ADDITIONAL TEMPORARY WORK SPACE EASEMENTS CONTAINING 0.34 ACRE OF LAND.

ISSUED WITH SURVEY REV. 2 DATE: 4/9/99