DELAWARE COUNTY IOWA
FILED
2005 FE 24 PM 3:25
BOOK 2005 PAGE 594
DEBORAH L. PEYTON
DELAWARE CO. RECORDER
17.00

FILED
JOHN R. KLAUS
DELAWARE COUNTY ASSESSOR

FEB 24 2005


FEB 24 2005

CHG

PREPARED BY: J DAVID GIBBS; 105 W. MAIN ST., MANCHESTER, IA 52057 563-927-2434

PLAT OF SURVEY

PARCEL H, BEING A PART OF PARCEL F, AND PARCEL I, BEING A PART OF PARCEL F, ALL IN THE E 1/2 OF SEC. 28, T88N, R4W OF THE FIFTH P.M., DELAWARE COUNTY, IOWA

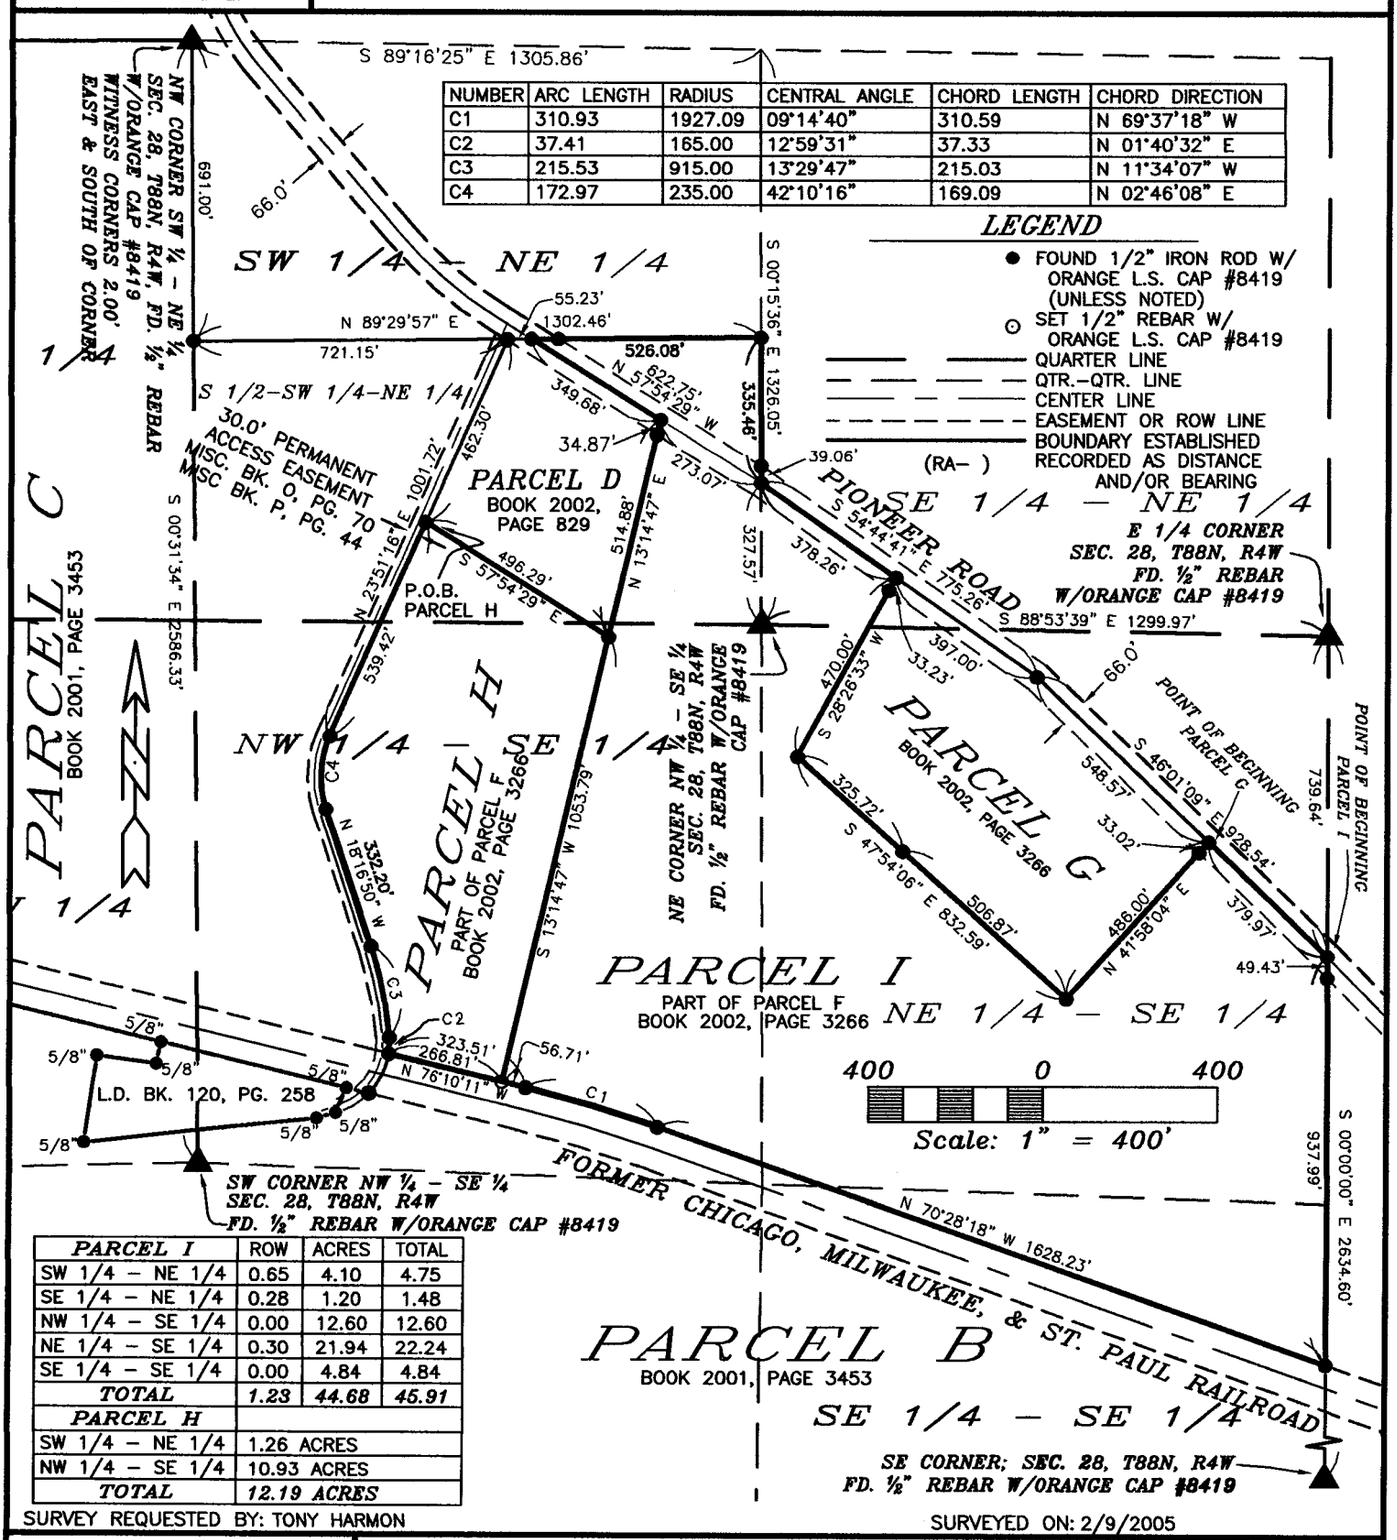

NUMBER	ARC LENGTH	RADIUS	CENTRAL ANGLE	CHORD LENGTH	CHORD DIRECTION
C1	310.93	1927.09	09°14'40"	310.59	N 69°37'18" W
C2	37.41	165.00	12°59'31"	37.33	N 01°40'32" E
C3	215.53	915.00	13°29'47"	215.03	N 11°34'07" W
C4	172.97	235.00	42°10'16"	169.09	N 02°46'08" E

LEGEND

- ● FOUND 1/2" IRON ROD W/ ORANGE L.S. CAP #8419 (UNLESS NOTED)
- ⊙ SET 1/2" REBAR W/ ORANGE L.S. CAP #8419
- QUARTER LINE
- QTR.-QTR. LINE
- CENTER LINE
- EASEMENT OR ROW LINE
- BOUNDARY ESTABLISHED
- (RA-) RECORDED AS DISTANCE AND/OR BEARING

PARCEL I	ROW	ACRES	TOTAL
SW 1/4 - NE 1/4	0.65	4.10	4.75
SE 1/4 - NE 1/4	0.28	1.20	1.48
NW 1/4 - SE 1/4	0.00	12.60	12.60
NE 1/4 - SE 1/4	0.30	21.94	22.24
SE 1/4 - SE 1/4	0.00	4.84	4.84
TOTAL	*1.23*	*44.68*	*45.91*
PARCEL H			
SW 1/4 - NE 1/4	1.26 ACRES		
NW 1/4 - SE 1/4	10.93 ACRES		
TOTAL	*12.19 ACRES*		

SURVEY REQUESTED BY: TONY HARMON

SURVEYED ON: 2/9/2005

PROPRIETORS: *GRANT D. GUETZKO & TANA C. GUETZKO*

PROJECT NO. 05-03/01-45

I HEREBY CERTIFY THAT THIS LAND SURVEYING DOCUMENT WAS PREPARED AND THE RELATED SURVEY WORK WAS PERFORMED BY ME OR UNDER MY DIRECT PERSONAL SUPERVISION AND THAT I AM A DULY LICENSED LAND SURVEYOR UNDER THE LAWS OF THE STATE OF IOWA.

J. DAVID GIBBS, P.E., L.S. LIC. #8419 — DATE 2/24/05

MY LICENSE RENEWAL DATE IS DECEMBER 31, 2006

LICENSED LAND SURVEYOR J. DAVID GIBBS 8419 IOWA

PAGES OR SHEETS COVERED BY THIS SEAL: 1-3

GIBBS ENGINEERING & SURVEYING
105 WEST MAIN STREET
MANCHESTER, IA 52057

SCALE: 1"=400'

DATE: 2/7/2005

DRAWN BY: RLR

CHECKED BY: JDG

FIELD BK: D.L.

REVISED

SHEET 1 OF 3

BOOK 2005 PAGE 594

LEGAL DESCRIPTION:

***PARCEL H**, PART OF PARCEL F IN THE NORTHWEST QUARTER (NW ¼) OF THE SOUTHEAST QUARTER (SE ¼) AND IN THE SOUTHWEST QUARTER (SW ¼) OF THE NORTHEAST QUARTER (NE ¼) OF SECTION TWENTY-EIGHT (28), TOWNSHIP EIGHTY-EIGHT NORTH (T88N), RANGE FOUR WEST (R4W) OF THE FIFTH PRINCIPAL MERIDIAN, DELAWARE COUNTY, IOWA,* containing a total of 12.19 acres, subject to easements of record, and more specifically described by metes and bounds as follows;

COMMENCING at the Northwest Corner of the Southwest Quarter (SW ¼) of the Northeast Quarter (NE ¼) of Section Twenty-eight (28), Township Eighty-eight North (T88N), Range Four West (R4W) of the Fifth Principal Meridian, Delaware County, Iowa;

THENCE along the Westerly Line of the Southwest Quarter (SW ¼) of the Northeast Quarter (NE ¼) of said Section Twenty-eight (28), South 00° 31' 34" East, to the Northerly Line of the South one-half (S ½) of the Southwest Quarter (SW ¼) of said Northeast Quarter (NE ¼), 691.00 feet;

THENCE along the Northerly Line of the South one-half (S ½) of the Southwest Quarter (SW ¼) of said Northeast Quarter (NE ¼), North 89° 29' 57" East, 721.15 feet to the Northwesterly most Corner of Parcel D, as recorded in Book 2002, Page 829 in the Office of the Delaware County Recorder;

THENCE along the Northwesterly Line of said Parcel D, South 23° 51' 16" West, to the Westerly most Corner of said Parcel D, 462.30 feet, the **POINT OF BEGINNING**;

THENCE along the Southerly Line of said Parcel D, South 57° 54' 29" East, to the Southeast Corner of said Parcel D, 496.29 feet;

THENCE South 13° 14' 47" West, to the Northerly Line of the former Chicago, Milwaukee, and St. Paul Railroad, 1053.79 feet;

THENCE along the Northerly Line of the former Chicago, Milwaukee, and St. Paul Railroad, North 76° 10' 11" West, to the Easterly Line of a 30 foot permanent access easement, 266.81 feet;

THENCE along the Easterly Line of said Easement along a circular curve concave Southwesterly for an arc length of 37.41 feet, said circular curve having a radius of 165.00 feet, a central angle of 12° 59' 31", a chord length of 37.33 feet, and a chord bearing of North 01° 40' 32" East;

THENCE continuing along the Easterly Line of said Easement along a circular curve concave Southwesterly for an arc length of 215.53 feet, said circular curve having a radius of 915.00 feet, a central angle of 13° 29' 47", a chord length of 215.03 feet, and a chord bearing of North 11° 34' 07" West;

THENCE continuing along the Easterly Line of said Easement, North 18° 16' 50" West, 332.20 feet;

THENCE continuing along the Easterly Line of said Easement along a circular curve concave Southeasterly for an arc length of 172.97 feet, said circular curve having a radius of 235.00 feet, a central angle of 42° 10' 16", a chord length of 169.09 feet, and a chord bearing of North 02° 46' 08" East;

THENCE continuing along the Easterly Line of said Easement, North 23° 51' 16" East, 539.42 feet to the **POINT OF BEGINNING**;

Containing a total of 12.19 acres and subject to easements of record.

The Easterly Line of the Southeast Quarter (SE ¼) of Section Twenty-eight (28), Township Eighty-eight North (T88N), Range Four West (R4W) of the Fifth Principal Meridian, Delaware County, Iowa is assumed to bear South 00° 00' 00" East.

LEGAL DESCRIPTION:

PARCEL I, PART OF PARCEL F, IN THE NORTHEAST QUARTER (NE ¼) AND IN THE SOUTHEAST QUARTER (SE ¼) OF SECTION TWENTY-EIGHT (28), TOWNSHIP EIGHTY-EIGHT NORTH (T88N), RANGE FOUR WEST (R4W) OF THE FIFTH PRINCIPAL MERIDIAN, DELAWARE COUNTY, IOWA, containing a total of 45.91 acres, including 1.23 acres of public road right of way, subject to easements of record, and more specifically described by metes and bounds as follows;

COMMENCING at the East Quarter Corner of Section Twenty-eight (28), Township Eighty-eight North (T88N), Range Four West (R4W) of the Fifth Principal Meridian, Delaware County, Iowa;

THENCE along the Easterly Line of the Southeast Quarter (SE ¼) of said Section Twenty-eight (28), South 00° 00' 00" East, to the centerline of Pioneer Road, 739.64 feet, the **POINT OF BEGINNING**;

THENCE continuing along said Easterly Line, South 00° 00' 00" East, to the Northerly Line of the former Chicago, Milwaukee, and St. Paul Railroad, 937.99 feet;

THENCE along the Northerly Line of the former Chicago, Milwaukee, and St. Paul Railroad, North 70° 28' 18" West, 1628.23 feet;

THENCE continuing along the Northerly Line of the former Chicago, Milwaukee, and St. Paul Railroad along a circular curve concave Southwesterly for an arc length of 310.93 feet, said circular curve having a radius of 1927.09 feet, a central angle of 09° 14' 40", a chord length of 310.59 feet, and a chord bearing of North 69° 37' 18" West;

THENCE continuing along the Northerly Line of the former Chicago, Milwaukee, and St. Paul Railroad, North 76° 10' 11" West, 56.71 feet;

THENCE North 13° 14' 47" East, to the Southeast Corner of Parcel D, as recorded in Book 2002, Page 829 in the Office of the Delaware County Recorder, 1053.79 feet;

THENCE along the Easterly Line of said Parcel D, North 13° 14' 47" East, to the centerline of Pioneer Road, 514.88 feet;

THENCE along the centerline of Pioneer Road, North 57° 54' 29" West, to the Northerly Line of the South one-half (S ½) of the Southwest Quarter (SW ¼) of the Northeast Quarter (NE ¼) of said Section Twenty-eight (28), 349.68 feet;

THENCE along the Northerly Line of the South one-half (S ½) of the Southwest Quarter (SW ¼) of said Northeast Quarter (NE ¼), North 89° 29' 57" East, to the Easterly Line of the Southwest Quarter (SW ¼) of said Northeast Quarter (NE ¼), 526.08 feet;

THENCE along the Easterly Line of the Southwest Quarter (SW ¼) of said Northeast Quarter (NE ¼), South 00° 15' 36" East, to the centerline of Pioneer Road, 335.46 feet;

THENCE along the centerline of Pioneer Road, South 54° 44' 41" East, 378.26 feet;

THENCE South 28° 26' 33" West, 470.00 feet;

THENCE South 47° 54' 06" East, 832.59 feet;

THENCE North 41° 58' 04" East, to the centerline of Pioneer Road, 486.00 feet

THENCE continuing along the centerline of said Pioneer Road, South 46° 01' 09" East, 379.97 feet to the **POINT OF BEGINNING**;

Containing a total of 45.91 acres, including 1.23 acres of public road right of way, and subject to easements of record.

The Easterly Line of the Southeast Quarter (SE ¼) of Section Twenty-eight (28), Township Eighty-eight North (T88N), Range Four West (R4W) of the Fifth Principal Meridian, Delaware County, Iowa is assumed to bear South 00° 00' 00" East.

Q:\Surveys\mitchel02-53\LEGAL05-03.doc