Book 2006 Page 302
Document 2006 302 Type 06 002 Pages 3
Date 1/27/2006 Time 3:49 PM
Rec Amt $17.00

DEBORAH L. PEYTON, RECORDER/REGISTRA
DELAWARE COUNTY IOWA

FILED
JAN 27 2006
CHERI BOEDING-ORCUTT
DELAWARE COUNTY ASSESSOR

FILED
SHARON


JAN 27 2006

PREPARED BY: J. DAVID GIBBS; 105 W. MAIN ST., MANCHESTER, IA 52057 563-927-2434

BOOK 2006 PAGE 302

PLAT OF SURVEY

PARCEL B; PART OF THE NE 1/4 – NW 1/4
SEC. 24, T89N, R6W OF THE FIFTH P.M., DELAWARE COUNTY, IOWA

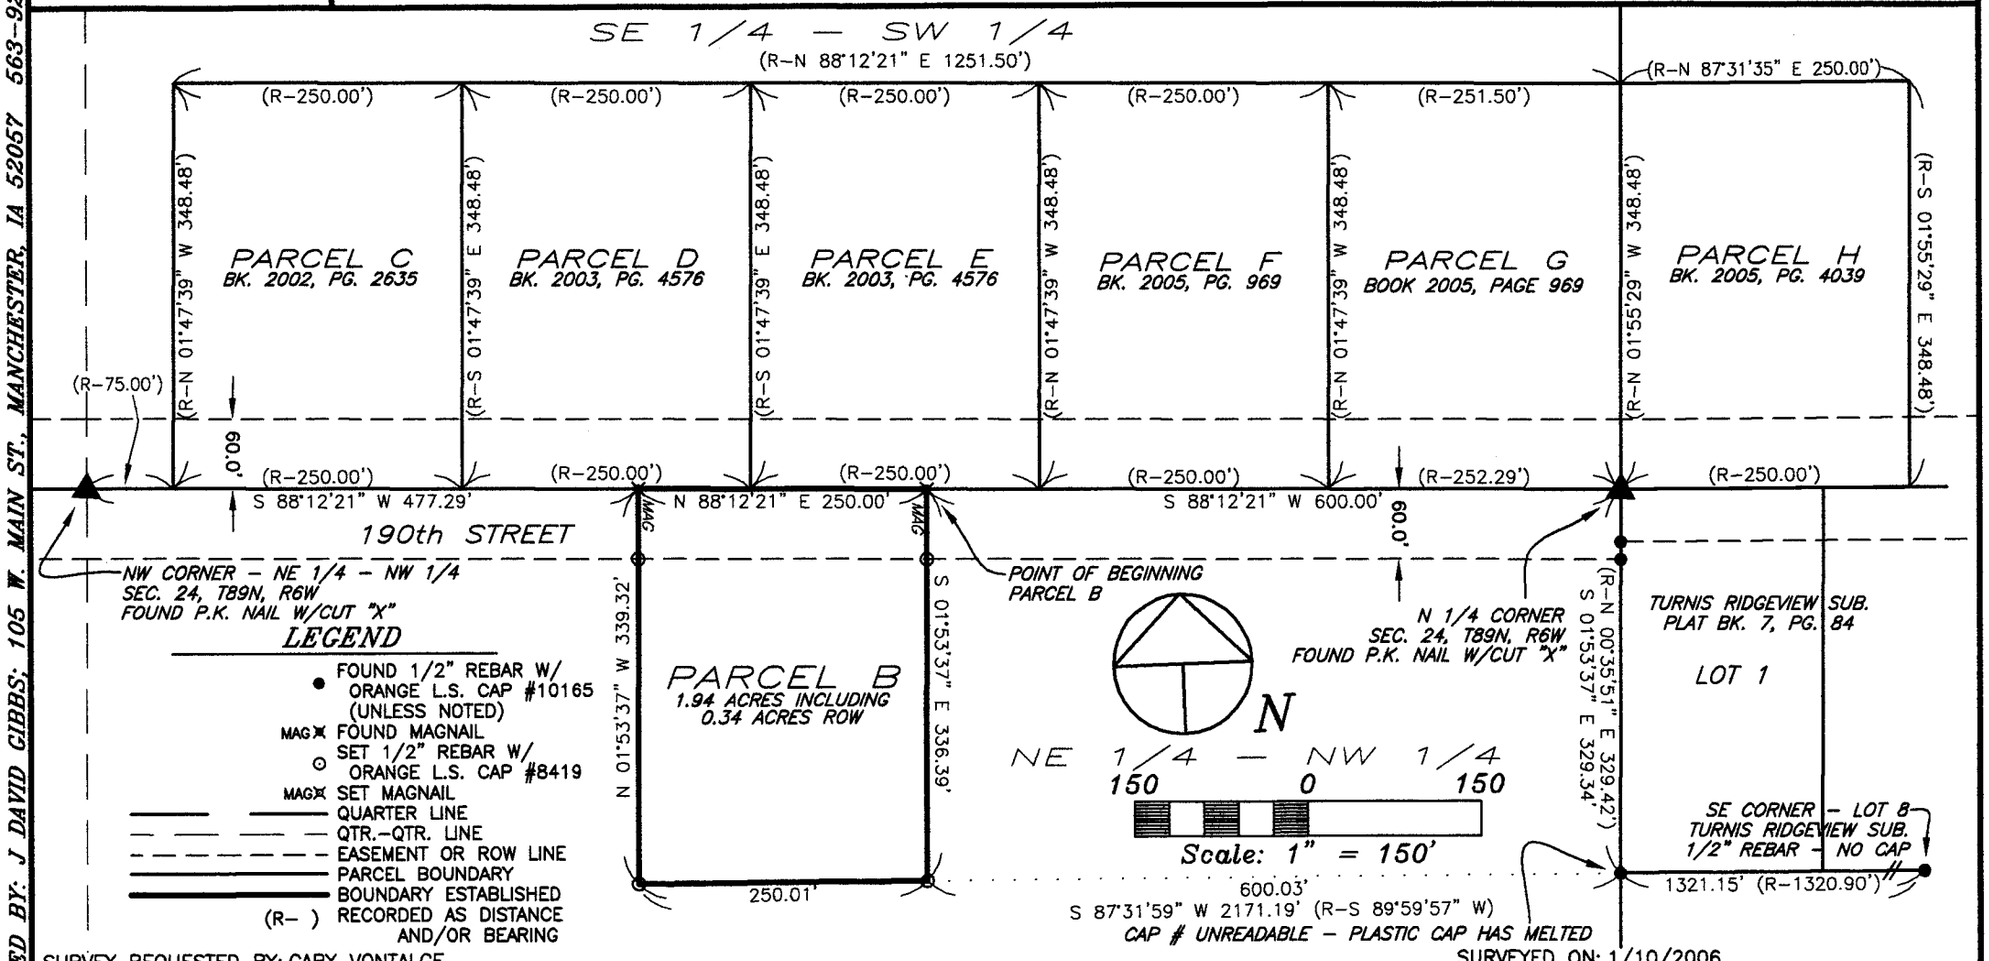

SURVEY REQUESTED BY: GARY VONTALGE
SURVEYED ON: 1/10/2006

SCALE: 1"=150'	
DATE: 1/11/2006	
DRAWN BY: RLR	
CHECKED BY: JDG	
FIELD BK: D.L.	
REVISED	
SHEET 1 OF 3	

PROPRIETORS:
GARY D. VONTALGE & DONA L. VONTALGE

PROJECT NO.
05–89/05–06

I HEREBY CERTIFY THAT THIS LAND SURVEYING DOCUMENT WAS PREPARED AND THE RELATED SURVEY WORK WAS PERFORMED BY ME OR UNDER MY DIRECT PERSONAL SUPERVISION AND THAT I AM A DULY LICENSED LAND SURVEYOR UNDER THE LAWS OF THE STATE OF IOWA.

J. DAVID GIBBS, P.E., L.S. LICENSE #8419 DATE 1/27/06
MY LICENSE RENEWAL DATE IS DECEMBER 31, 2006

LICENSED LAND SURVEYOR
J. DAVID GIBBS 8419
IOWA
PAGES OR SHEETS COVERED BY THIS SEAL: 1–2

GIBBS ENGINEERING & SURVEYING
105 WEST MAIN STREET, MANCHESTER, IA 52057

LEGAL DESCRIPTION:

***PARCEL B**; PART OF THE NORTHEAST QUARTER (NE 1/4) OF THE NORTHWEST QUARTER (NW 1/4) OF SECTION TWENTY-FOUR (24), TOWNSHIP EIGHTY-NINE NORTH (T89N), RANGE SIX WEST (R6W) OF THE FIFTH PRINCIPAL MERIDIAN, DELAWARE COUNTY, IOWA,* containing a total of 1.94 acres, including 0.34 acres of public road right of way, subject to easements of record, and more particularly described by metes and bounds as follows;

COMMENCING at the North Quarter Corner of Section Twenty-four (24), Township Eighty-nine North (T89N), Range Six West (R6W) of the Fifth Principal Meridian, Delaware County, Iowa;

THENCE along the Northerly Line of the Northeast Quarter (NE 1/4) of the Northwest Quarter (NW 1/4) of said Section Twenty-four (24), South 88° 12' 21" West, 600.00 feet to the **POINT OF BEGINNING**;

THENCE South 01° 53' 37" East, 336.39 feet;

THENCE South 87° 31' 59" West, 250.01 feet;

THENCE North 01° 53' 37" West, to the Northerly Line of the Northeast Quarter (NE 1/4) of the Northwest Quarter (NW 1/4) of said Section Twenty-four (24), 339.32 feet;

THENCE along the Northerly Line of the Northeast Quarter (NE 1/4) of the Northwest Quarter (NW 1/4) of said Section Twenty-four (24), North 88° 12' 21" East, 250.00 feet to the **POINT OF BEGINNING**;

Containing a total of 1.94 acres, including 0.34 acres of public road right of way, and subject to easements of record.

The Northerly Line of the Northeast Quarter (NE 1/4) of the Northwest Quarter (NW 1/4) of Section Twenty-four (24), Township Eighty-nine North (T89N), Range Six West (R6W) of the Fifth Principal Meridian, Delaware County, Iowa is assumed to bear South 88° 12' 21" West.

R-021-2006
RESOLUTION WAIVING RIGHT TO REVIEW PLAT OF PARCEL B, NE ¼-NW ¼, SECTION 24, T89N, R6W

WHEREAS, a Final Plat is located on the premises described as:

> Parcel B, Part of the NE ¼-NW ¼, Section 24, T89N, R6W of the Fifth P.M., Delaware County, Iowa

WHEREAS, said plat is located on the fringes of the two mile radius of the current city limits, and

WHEREAS, it is unlikely that the city limits will extend to include this parcel, and

WHEREAS, the City Manager has recommended to the City Council that the City waive it's right to review the Plat;

NOW, THEREFORE, BE IT RESOLVED by the City Council of the City of Manchester, Iowa that the City Council of the City of Manchester, Iowa hereby waives it's right to review the plat of Parcel B, Part of the NE ¼-NW ¼), Section 24, T89N, R6W of the Fifth P.M., Delaware County, Iowa, and that the Mayor and City Clerk are hereby authorized and directed to certify this resolution and affix the same to said plat as provided by law.

PASSED AND APPROVED this 23rd day of January, 2006

CITY OF MANCHESTER

Milt L. Kramer

Milt L. Kramer, Mayor

ATTEST:

Erin Rempe, City Clerk

STATE OF IOWA)
) SS.
DELAWARE COUNTY)

On this 24th day of January, 2006, before me Laura K. Thomas, a Notary Public in and for the State of Iowa, personally appeared Milt L. Kramer and Erin Rempe, to me personally known, and, who, being by me duly sworn, did say that they are the Mayor and City Clerk, respectively, of the City of Manchester, Iowa; that the seal affixed to the foregoing instrument is the corporate seal of the corporation, and that he instrument was signed and sealed on behalf of the corporation, by authority of its City Council, as contained in resolution R-021-2006 passed by the City Council of the City of Manchester, Iowa on the 23rd day of January, 2006, and that Milt L. Kramer and Erin Rempe acknowledged the execution of the instrument to be their voluntary act and deed and the voluntary act and deed of the corporation, by it voluntarily executed.

Laura K. Thomas

Laura K. Thomas, Notary Public

LAURA K. THOMAS
8-26-08
COMMISSION