Book 2012 Page 269
Document 2012 269 Type 03 006 Pages 3
Date 1/25/2012 Time 11:16:25AM
Rec Amt $17.00

DEBORAH L PEYTON, RECORDER/REGISTRAR
DELAWARE COUNTY IOWA

Jeffrey J. Geistkemper
PREPARED BY AND RETURNED TO

MAQUOKETA VALLEY ELECTRIC COOPERATIVE
109 NORTH HUBER ST
ANAMOSA IOWA 52205-0370
319-462-3542

CONVEYANCE OF RIGHT OF WAY EASEMENT FOR ELECTRIC/TELECOMMUNICATION LINE TO MAQUOKETA VALLEY ELECTRIC COOPERATIVE, ANAMOSA, IOWA

LOCATION Tap to 42100588P

KNOW ALL MEN BY THESE PRESENTS:

That we, James A. Sellner & Carlyn A. Sellner of the County of Delaware, State of Iowa, (husband and wife), for a good and valuable consideration, the receipt whereof is hereby acknowledged, do hereby grant unto MAQUOKETA VALLEY ELECTRIC COOPERATIVE, a corporation, and to its successors or assigns, the right to enter in and upon my (our) lands situated in the County of Delaware, State of Iowa, and described as follows, to wit:

A new underground utility easement beginning at the eastern edge of the 15' access easement and extending15' to the east; located in the N ½ of lot 3 of Chief's Reservation Subdivision. Part of the N ½ of the NW ¼ of Section 10, T88N, R5W of the 5th P.M., Delaware County, Iowa

(See exhibit A) (page 3)

and a right-of-way to construct, operate, replace, repair and maintain, an electric transmission and distribution line or system on or under the above described lands, including all necessary or convenient poles, wires, cables, guy-wire, underground cable, pad mounted enclosures and transformers for underground lines, ground connections, service lines, fixtures and appurtenances, for the transmission and distribution of electric current and telecommunication for any purpose whatsoever, including the right to manage vegetation and cut and trim trees to the extent necessary to keep them clear of the distribution lines by at least ten feet, said right-of-way to be located over and across the premises heretofore described on a course now designated by the Grantee, or upon a course that may hereafter be designated by the Grantee upon the relocation of said line.

The Grantors covenant that the above described lands are free and clear of encumbrances and liens of whatsoever character except _____ and taxes and assessments are not yet due, and _____ hereby relinquishes and releases any right or interest he(she) may have in and to the easement for the right-of-way herein granted, including right of dower, distributive share, or homestead therein.

Grantor (landowner) has the right to cancel this Agreement granting easement to Grantee (Cooperative) by mailing a "Notice of Cancellation" to the Grantee at its principal place of business by certified mail with return requested. The Notice must be received by Grantee within seven (7) days, excluding Saturday and Sunday. Grantor acknowledges receipt of this written information as to right to cancel prior to signing of this easement agreement and acknowledges receipt of the form which can be used to mail Grantee for "Notice of Cancellation". Grantee will not record this Agreement until after the period for cancellation has expired. This right of cancellation may be exercised only once for each transmission line project.

All damages to the property of the Grantor (other than to trees) caused by construction, maintaining, replacing or repairing, said distribution system shall be borne by the Grantee, its successors or assigns. Grantor shall not construct buildings or other permanent structures within 15 feet of electrical facilities on the above described lands.

IN WITNESS WHEREOF, we have set our hands this 8th day of June A.D., 2011 .

James A. Sellner

Carlyn A. Sellner

WITNESSES:

STATE OF IOWA, Delaware COUNTY, ss:

On this 8th day of June A.D., 2011, before me, the undersigned, a Notary Public in and for the State of Iowa, personally appeared James A. Sellner & Carlyn A. Sellner to me known to be the persons named in and who executed the foregoing instruments, and acknowledged that they executed the same as their voluntary act and deed.


(SEAL) MORGAN SCHMIDT Commission Number 748842 My Commission Expires 9-11-13

Notary Public in and for Delaware County, State of Iowa

PLAT OF SURVEY

CHIEF'S RESERVATIONS

A PART OF THE N 1/2 – NW 1/4 OF SEC. 10, T88N, R5W OF THE FIFTH P.M., DELAWARE COUNTY, I

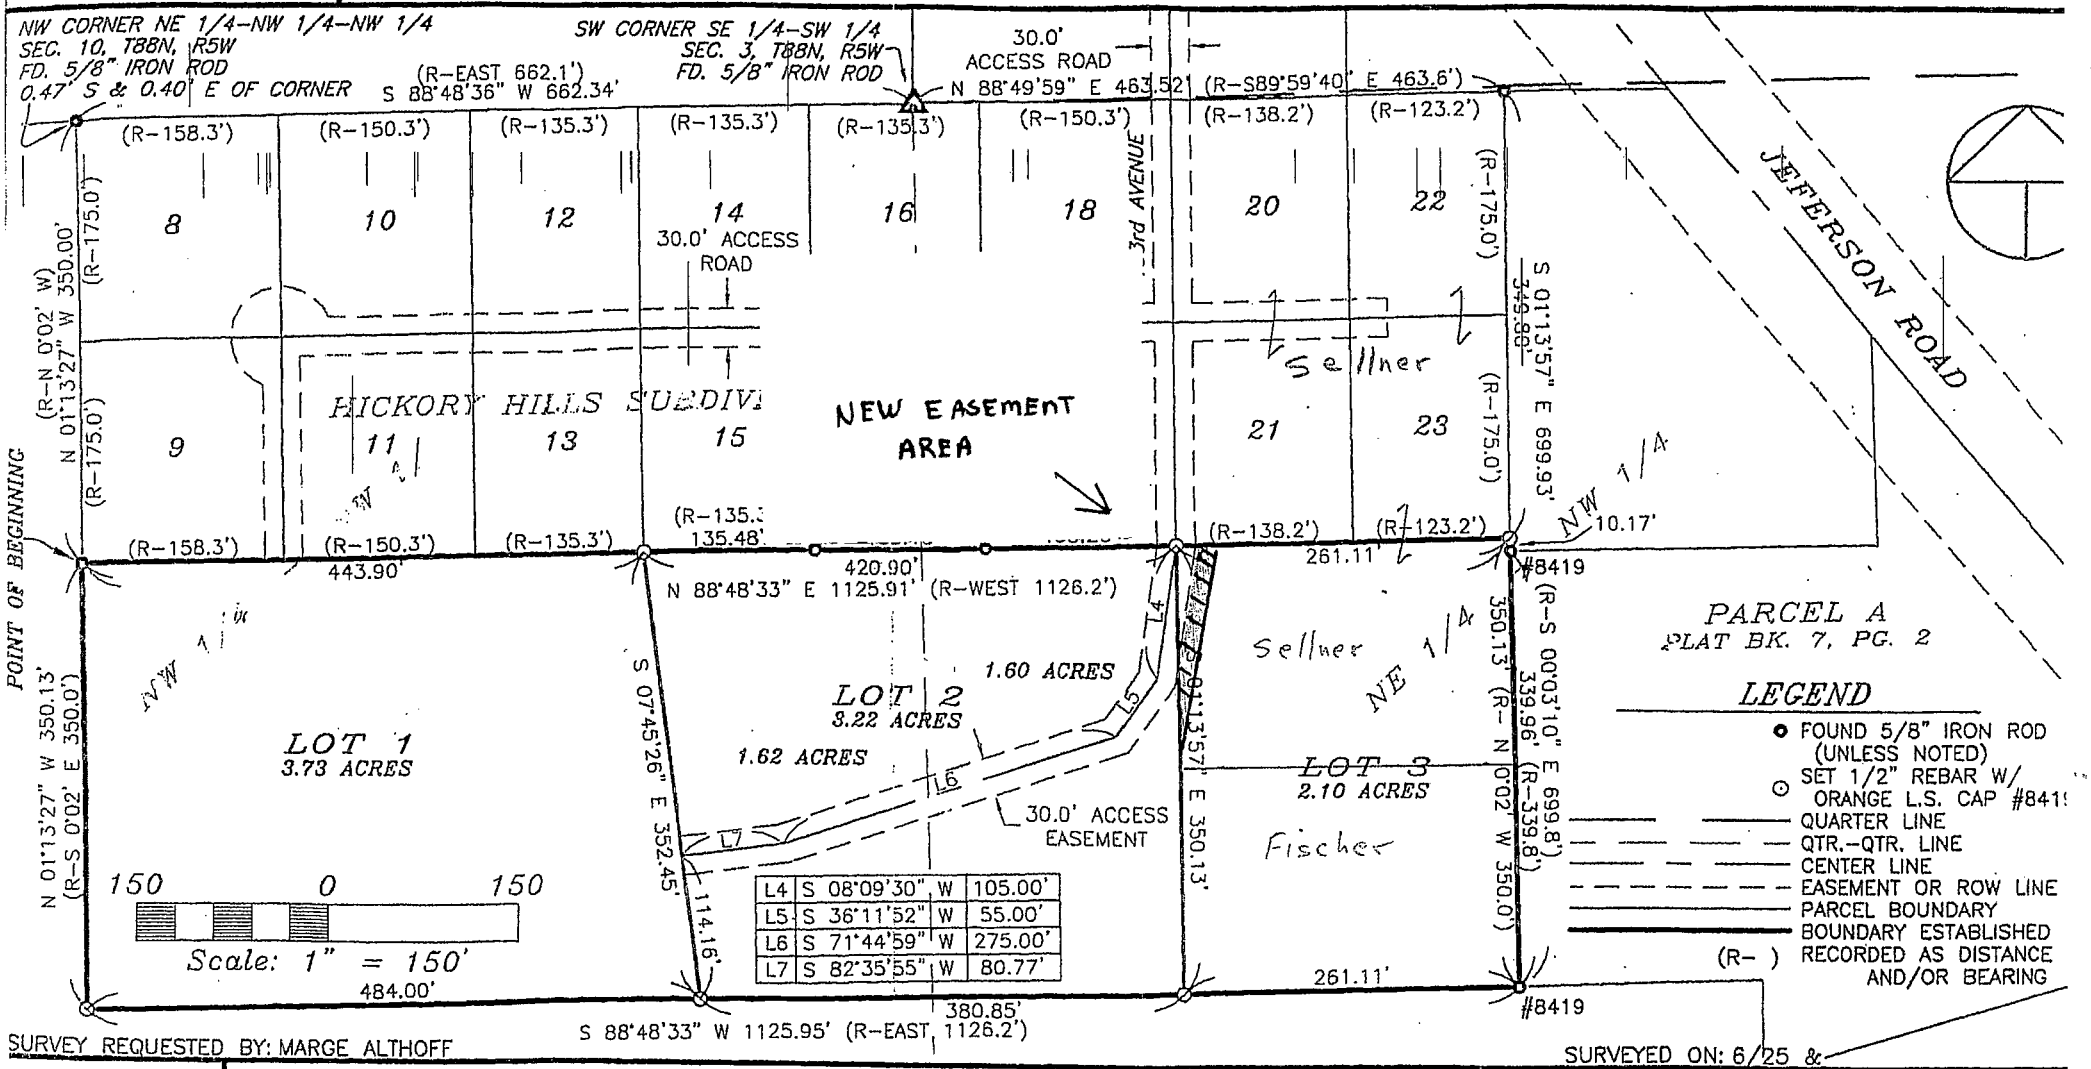

SURVEY REQUESTED BY: MARGE ALTHOFF

SURVEYED ON: 6/25 &

SCALE: 1"=150'

DATE: 7/1/2004

DRAWN BY: RLR

CHECKED BY: JDG

FIELD BK: D.L.

REVISED

SHEET 1 OF

PROPRIETORS:

MARJORIE L. ALTHOFF

PROJECT NO. 04–51

I HEREBY CERTIFY THAT THIS LAND SURVEYING DOCUMENT WAS PREPARED AND THE RELATED SURVEY WORK WAS PERFORMED BY ME OR UNDER MY DIRECT PERSONAL SUPERVISION AND THAT I AM A DULY LICENSED LAND SURVEYOR UNDER THE LAWS OF THE STATE OF IOWA.

J. DAVID GIBBS, P.E., L.S. LICENSE #8419 DATE

MY LICENSE RENEWAL DATE IS DECEMBER 31, 2004

GIBBS ENGINEERING & SURVEYING

105 WEST MAIN STREET, MANCHESTER, IA 52057

COPY

PAGES OR SHEETS COVERED BY THIS