Recorded: 6/16/2014 at 3:01:44.0 PM
Fee Amount: $32.00
Revenue Tax:
Delaware County, Iowa
DEBORAH PEYTON, RECORDER
BK: 2014 PG: 1400

Return to and Prepared by Katie Johnson, Right of Way Office, Iowa Department of Transportation, 800 Lincoln Way, Ames, IA 50010, 515-239-1216

Form 634028 (01-14)

IOWA DOT

Office of Right of Way
www.iowadot.gov
800 Lincoln Way, Ames, Iowa 50010
Phone: 515-239-1135 FAX: 515-239-1247

PURCHASE AGREEMENT

Parcel Number: 10 **County:** Delaware

Project Number: NHSN-20-8(48)--2R-28 **Route Number:** 20

Seller: C & G Partnership

THIS AGREEMENT entered into this 9th **day of** June, **2014**
by and between, Seller and the Iowa Department of Transportation, acting for the State of Iowa, Buyer.

1. The Seller agrees to sell and furnish to the Buyer a conveyance document, on form(s) furnished by the Buyer, and the Buyer agrees to buy the following real estate, hereinafter referred to as the premises, in parts of the following: Lot 1 of the Southwest Commercial Park Second Addition in the SE1/4 of Section 36, Township 89 North, Range 3 West in the City of Dyersville, in the County of Delaware, State of Iowa, and more particularly described on pages 5 and 6 including the following buildings, improvements and other property:

   All land, trees, shrubs, landscaping and surfacing attached to the premises sought and described herein

2. The Buyer agrees to pay, and the Seller agrees to grant, the right of possession, convey title and surrender physical possession of the premises as shown on or before the dates listed below:

Payment Amount	Agreed Performance	Date of Performance
	On conveyance of title	
	On surrender of possession	
$23,080.00	On possession and conveyance	75 days after Buyer approval
$23,080.00	**Total Lump-Sum Amount**	

Breakdown	Ac/Sq. Ft.			
Fee Title to the City of Dyersville	1.03	acres	Fence	0 rods woven
Underlying fee title	.48	acres	Fence	0 rods barbed
Permanent easement to the State of Iowa	.01	acres		

3. Possession of the premises is the essence of this agreement and the Buyer may enter and assume full use and enjoyment of the premises per the terms of this agreement. The Seller grants the Buyer the immediate right to enter the premises for the purpose of gathering survey and soil data. The Seller may surrender possession of the premises, building, improvement, or any part thereof, prior to the time that he/she has agreed to do so, and agrees to give the Buyer 10 days notice of the Seller's intention to surrender possession by calling the Buyer at 1-866-282-5809.

4. The Seller warrants that there are no tenants on the premises holding under lease, except: None

5. This agreement shall apply to and bind the legal successors in interest of the Seller, and the Seller agrees to pay all liens and assessments against the premises, including all taxes and special assessments payable until surrender of possession, as required by the Iowa Code section 427.2 and agrees to warrant good and sufficient title.

6. The Buyer may include mortgagees, lien holders, encumbrances, and taxing authorities as payees on warrants issued in payment of this agreement. In addition to the total lump-sum payment amount, the Buyer agrees to pay $150.00 for the cost of adding title documents required by this transaction to the Seller's abstract of title. If requested to do so, the Seller will deliver to the Iowa Department of Transportation, Office of Right of Way, 800 Lincoln Way, Ames, IA 50010, an abstract of title to the premises. The Buyer agrees to pay the cost of abstract continuation. The Seller agrees to provide the documents as may be required by Iowa Land Title Standards to convey merchantable title to the Buyer. The Seller also agrees to obtain court approval of this agreement, if requested by the Buyer, in the event title to the premises becomes an asset of any estate, trust, conservatorship or guardianship. The Buyer agrees to pay court approval costs and all other costs necessary to transfer the premises to the Buyer, except attorney fees. Claims for such transfer costs shall be paid in amounts supported by paid receipts or signed invoices.

7. The Buyer agrees that any agricultural drain tiles that are located within the premises that are damaged or require relocation by highway construction shall be repaired or relocated at no expense to the Seller. Where the Buyer specifically agrees to construct and maintain fence, the fence shall be constructed and maintained for vehicle access control purposes at no expense to the Seller. The Buyer has the right of entry upon the Seller's remaining property along the right-of-way line, if necessary, for the purpose of connecting the drain tile, and constructing and maintaining the fence. The Seller may pasture against the fence at his/her own risk. The Buyer will not be liable for fencing private property or maintaining it to restrain livestock.

8. If the Seller holds title to the premises in joint tenancy with full rights of survivorship and not as tenants in common at the time of this agreement, the Buyer will pay any remaining proceeds to the survivor of that joint tenancy, and will accept title solely from that survivor, provided the joint tenancy has not been destroyed by operation of law or acts of the Seller.

9. These premises are being acquired for public purposes. This transfer is exempt from the requirements for the filing of a "Declaration of Value" in accordance with Iowa Code section 428A.1.

10. The premises also includes all estates, rights, title, and interests, including all easements, and all advertising devices and the right to erect such devices as are located thereon. The Seller consents to any change of grade of the highway and accepts payment under this agreement for any and all damages arising from those changes. The Seller acknowledges full settlement and payment from the Buyer for all claims per the terms of this agreement, and discharges the Buyer from liability because of this agreement and the construction of the public improvement project.

11. The Seller states and warrants that, to the best of the Seller's knowledge, there is no burial site, well, solid waste disposal site, private sewage disposal systems, hazardous substance or underground storage tank on the premises, except: None

12. This written agreement constitutes the entire agreement between Buyer and Seller and there is no agreement to do or not to do any act or deed except as specifically provided for herein.

13. Buyer hereby gives notice of Seller's five-year right to renegotiate construction or maintenance damages not apparent at the time of the signing of this agreement as required by the Code of Iowa, Section 6B.52.

14. The Sellers grant to the Buyer temporary easement for the purpose of shaping, The Right-of-Way Design Plot Plan, attached as a page 4 of this agreement, graphically illustrates the proposed temporary easement area being granted. The temporary easement shall terminate on completion of this highway project.

15. It is understood and agreed that the entrances located off side road 18th Avenue, North side, shall remain as constructed.

    It is understood and agreed that the entrances at Sta. 11078+76+- and Sta. 11077+02+-, side road 332nd Avenue, East side, and all other entrances located within the construction limits of this highway project that are not listed or allowed in this agreement will be eliminated.

Seller's signature and claimant's certification: Upon due approval and execution by the Buyer, the undersigned sellers/claimants certify the total lump-sum payment amount shown here is just and unpaid.

C & G Partnership

BY: X _____
Barry Goldshear, General Partner
1440 Field of Dreams Way
Dyersville, IA 52040

BY: X _____
Charles R. Clark, Jr., General Partner

This section to be completed by a Notary Public.

SELLER'S ACKNOWLEDGEMENT

STATE OF Connecticut }
COUNTY OF Hartford } ss:
On this 16th day of May A.D. 2014
before me, the undersigned, a notary public in and for said state, personally appeared Barry Goldshear and Charles R. Clark, Jr.

☒ to me personally known; or
☐ proved to me on the basis of satisfactory evidence to be the person (s) whose name(s) is/are subscribed to the within instrument and acknowledged to me that he/she/they executed the same in his/her/ their authorized capacity(ies), and that by his/her/their signature(s) on the instrument the person(s), or the entity upon behalf of which the person(s) acted, executed the instrument.

_____ (Sign in ink)
David M. Doiron Jr. (Print/type name)

Notary Public in and for the State of Connecticut
My commission expires July 31, 2018
(NOTARIAL SEAL)

CAPACITY CLAIMED BY SIGNER:

☐ INDIVIDUAL
☐ CORPORATE
Title(s) of Corporate Officer(s):

☐ Corporate Seal is affixed
☐ No Corporate Seal procured
☐ Limited Partnership
☒ General Partnership
☐ ATTORNEY-IN-FACT
☐ EXECUTOR(s) or TRUSTEE(s)
☐ GUARDIAN(s) or CONSERVATOR(s)
☐ Other:

SIGNER IS REPRESENTING:
List name(s) of entity(ies) or person(s)

C & G Partnership

BUYER'S APPROVAL

Recommended by
(Sign in ink): X _____ (Date) 5-22-14
Project Agent
(Printed Name): Edward R. Greenman

Approved by
(Sign in ink): X _____ (Date) JUN 0 9 2014
Right of Way Director
(Printed Name): Martin J. Sankey

BUYER'S ACKNOWLEDGEMENT

STATE OF IOWA }
COUNTY OF STORY } ss:

On this 9th day of June 2014, before me, the undersigned, personally appeared ROW Director, Martin J. Sankey known to me to be a Right of Way Director of the Buyer and who did say that the instrument was signed on behalf of the Buyer by its authority duly recorded in its minutes, and said right of way director acknowledged the execution of the instrument, whose signature appears hereon, to be the voluntary act and deed of the Buyer, and by it voluntarily executed.

NOTARIAL SEAL IOWA
CYNDY HOWELL
COMMISSION NO. 223427
MY COMMISSION EXPIRES
JULY 8, 2014

(NOTARIAL SEAL)

_____
Notary Public in and for the State of Iowa

PAGE 4

IOWA DEPARTMENT OF TRANSPORTATION
PROJECT DEVELOPMENT
PLOT PLAN

310201010\row\31020202.SED(MODELS) 010

PARCEL NO.: 10


OWNER: C & G PARTNERSHIP

SECTION: 36 T 89 N-R 3 W.

SCALE: 1"= 200'

LEGEND
W.D. OR EASEMENT LINE:
ACCESS LOCATION POINT:
PROPERTY LINE:

City of Dyersville, IA

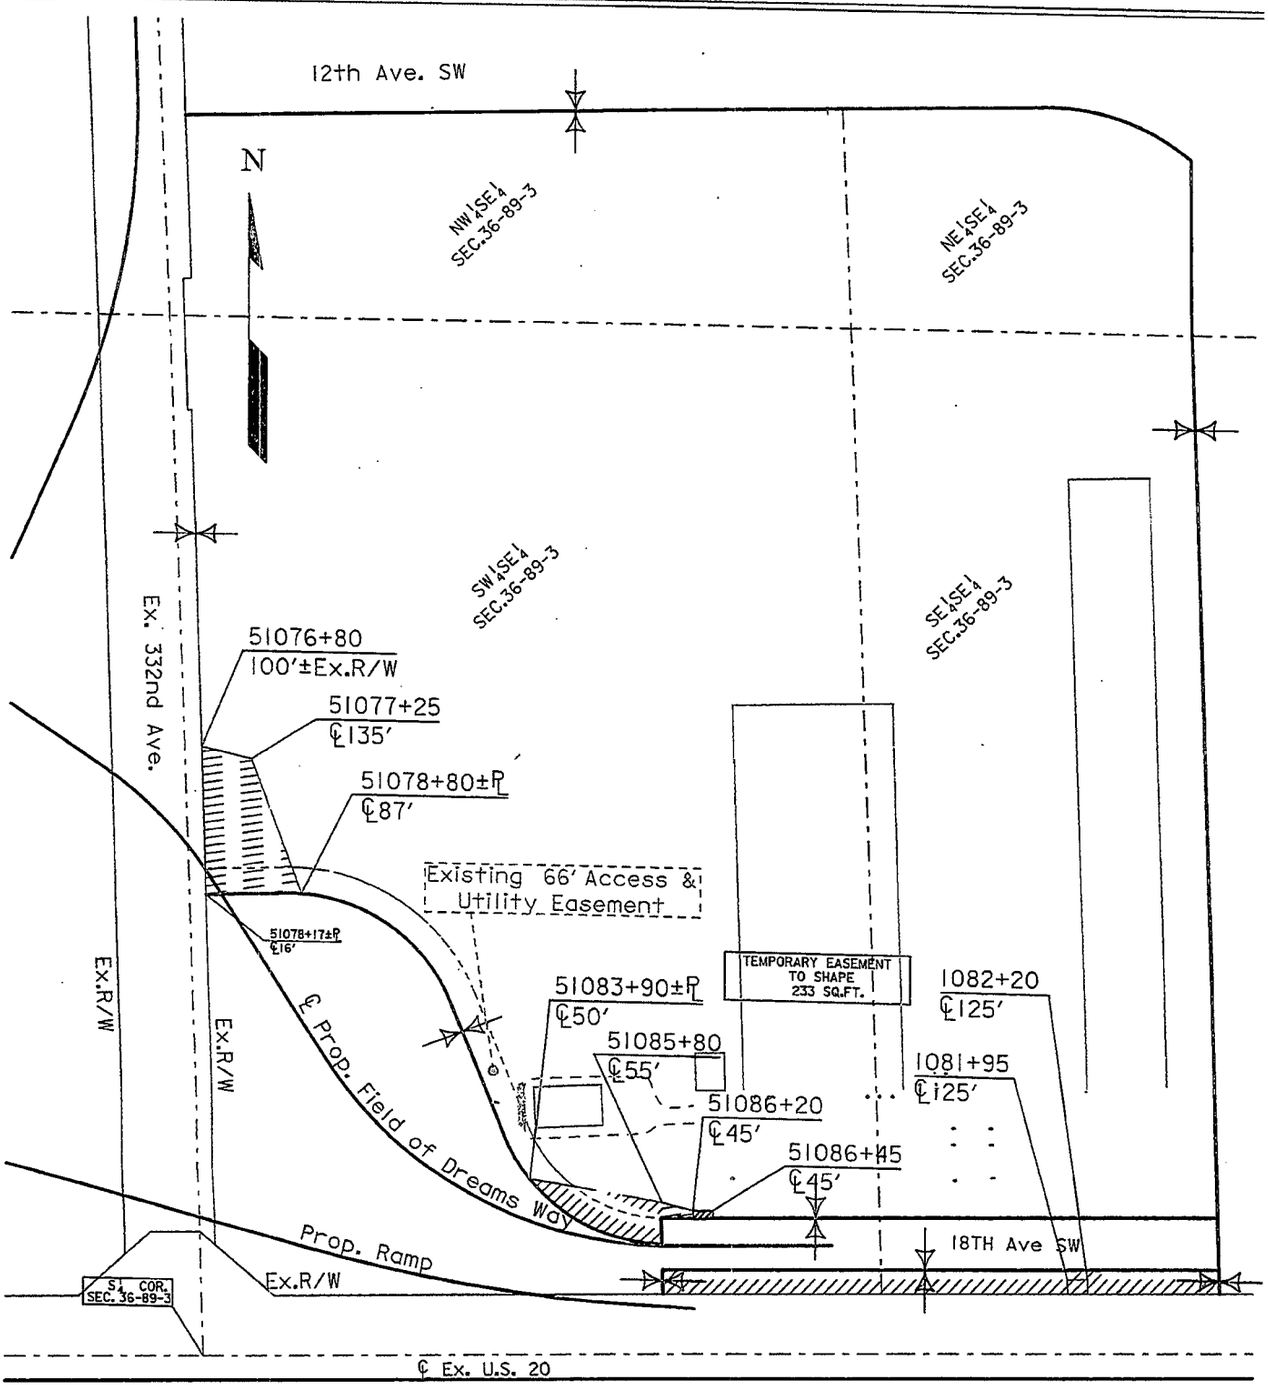

COUNTY: DELAWARE

PROJECT NO.: NHSN-20-8(48)- -2R-28

IOWA DEPARTMENT OF TRANSPORTATION
ACQUISITION PLAT
EXHIBIT "A"

PAGE 5

COUNTY DELAWARE STATE CONTROL NO. _____

PROJECT NO. NHSN-20-8(48)- -2R-28 PARCEL NO. 10

SECTION 36 TOWNSHIP 89-N RANGE 3-W


ROW-FEE 1.51* AC, EASE _____ AC EXCESS-FEE _____ AC

ACCESS RIGHTS ACQUIRED - STA _____ STA _____ MAIN LINE _____ SIDE

ACCESS RIGHTS ACQUIRED - STA _____ STA _____ SIDE ROAD _____ SIDE

ACQUIRED FROM _____

* INCLUDING 0.48 ACRES WITHIN THE PRESENTLY ESTABLISHED RIGHT OF WAY. ACQUIRED IN THE NAME OF THE CITY OF DYERSVILLE

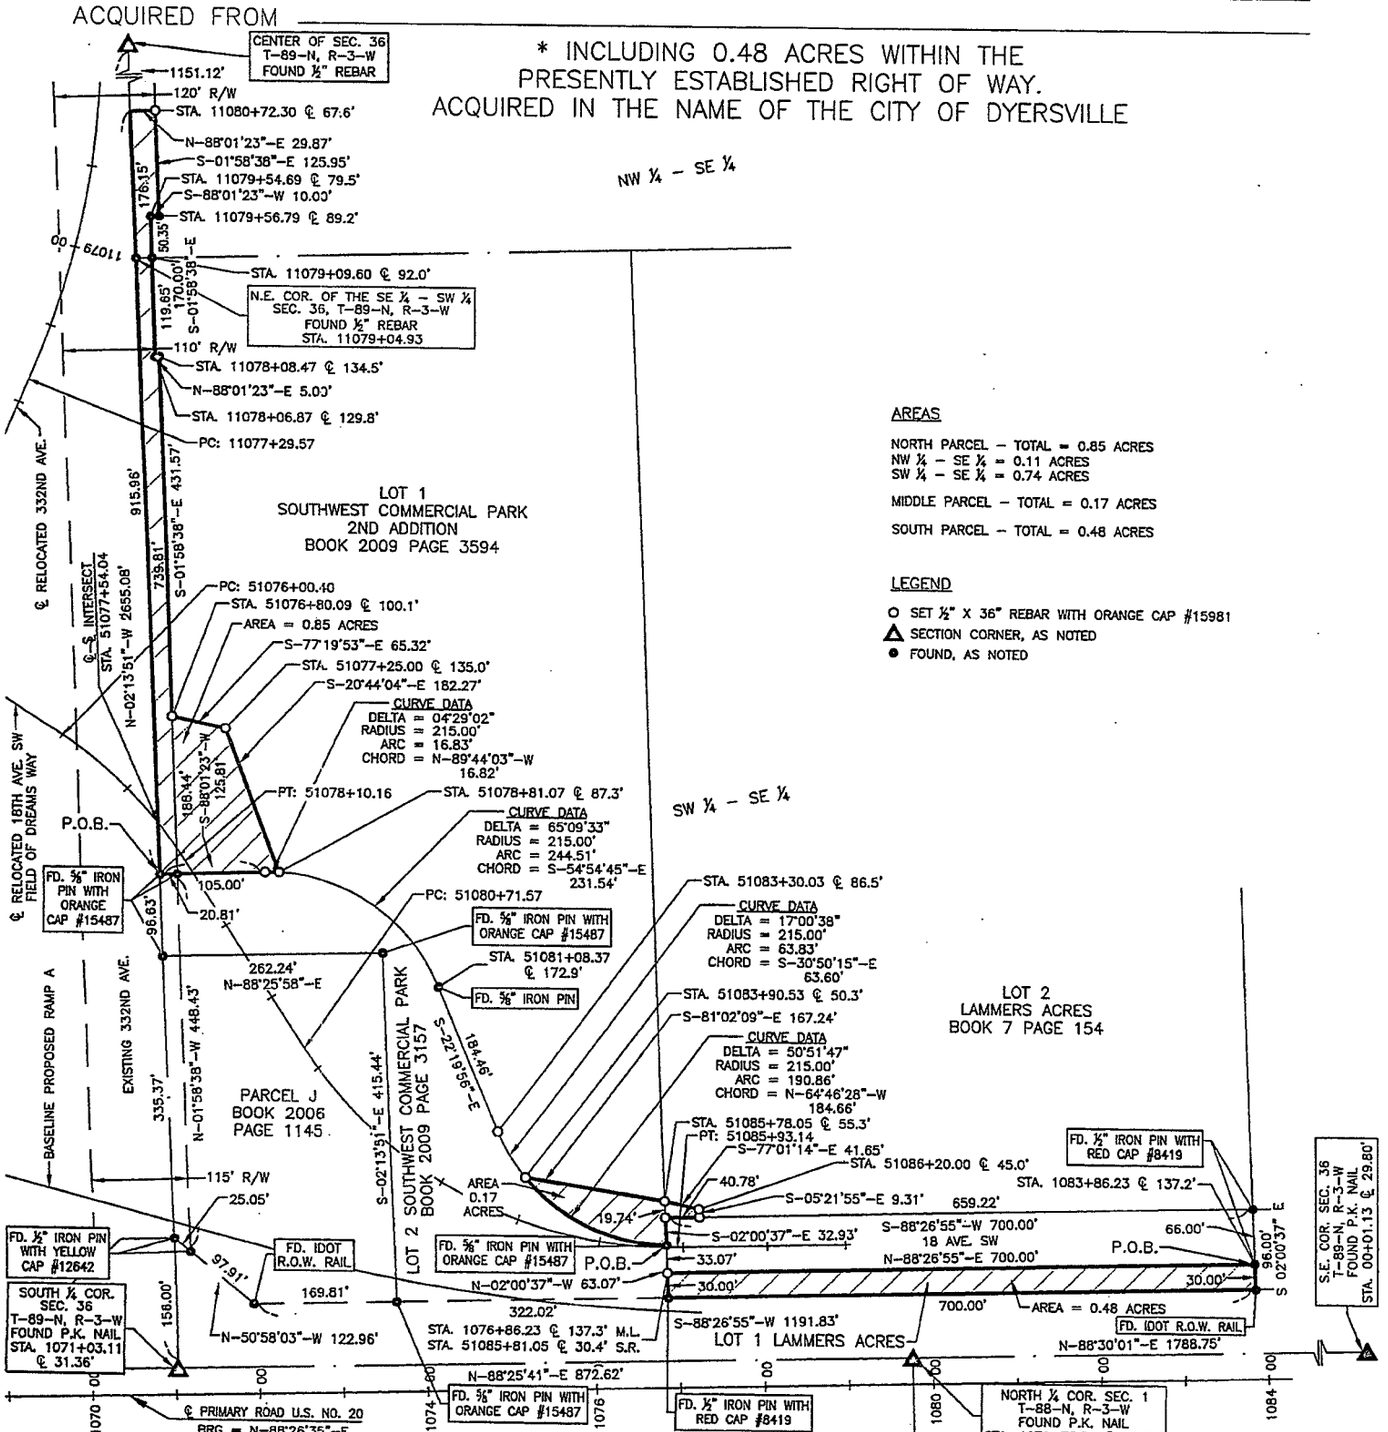

AREAS

NORTH PARCEL - TOTAL = 0.85 ACRES
NW ¼ - SE ¼ = 0.11 ACRES
SW ¼ - SE ¼ = 0.74 ACRES

MIDDLE PARCEL - TOTAL = 0.17 ACRES

SOUTH PARCEL - TOTAL = 0.48 ACRES

LEGEND

○ SET ½" X 36" REBAR WITH ORANGE CAP #15981
△ SECTION CORNER, AS NOTED
● FOUND, AS NOTED

N

SCALE: 1" = 200'
0' 50' 100' 200'

PROFESSIONAL LAND SURVEYOR
MATTHEW W. KRAUSE
15981
IOWA

I hereby certify that this land surveying document was prepared and the related survey work was performed by me or under my direct personal supervision and that I am a duly licensed Land Surveyor under the laws of the State of Iowa.

2/28/14

MATTHEW W. KRAUSE LICENSE NO. 15981 DATE

My license renewal date is December 31, 2015.

Pages or sheets covered by this seal: 1 OF 1

DATE DRAWN FEBRUARY 28, 2014 SCALE 1" = 200'

IOWA DEPARTMENT OF TRANSPORTATION
ACQUISITION PLAT
EXHIBIT "A"

PAGE 6

COUNTY DELAWARE STATE CONTROL NO. _____

PROJECT NO. NHSN-20-8(48)- -2R-28 PARCEL NO. 10


SECTION 36 TOWNSHIP 89-N RANGE 3-W

ROW-FEE _____ AC, EASE 0.01 (444 SQ. FT.) AC EXCESS-FEE _____ AC

ACCESS RIGHTS ACQUIRED - STA _____ STA _____ MAIN LINE _____ SIDE

ACCESS RIGHTS ACQUIRED - STA _____ STA _____ SIDE ROAD _____ SIDE

ACQUIRED FROM _____

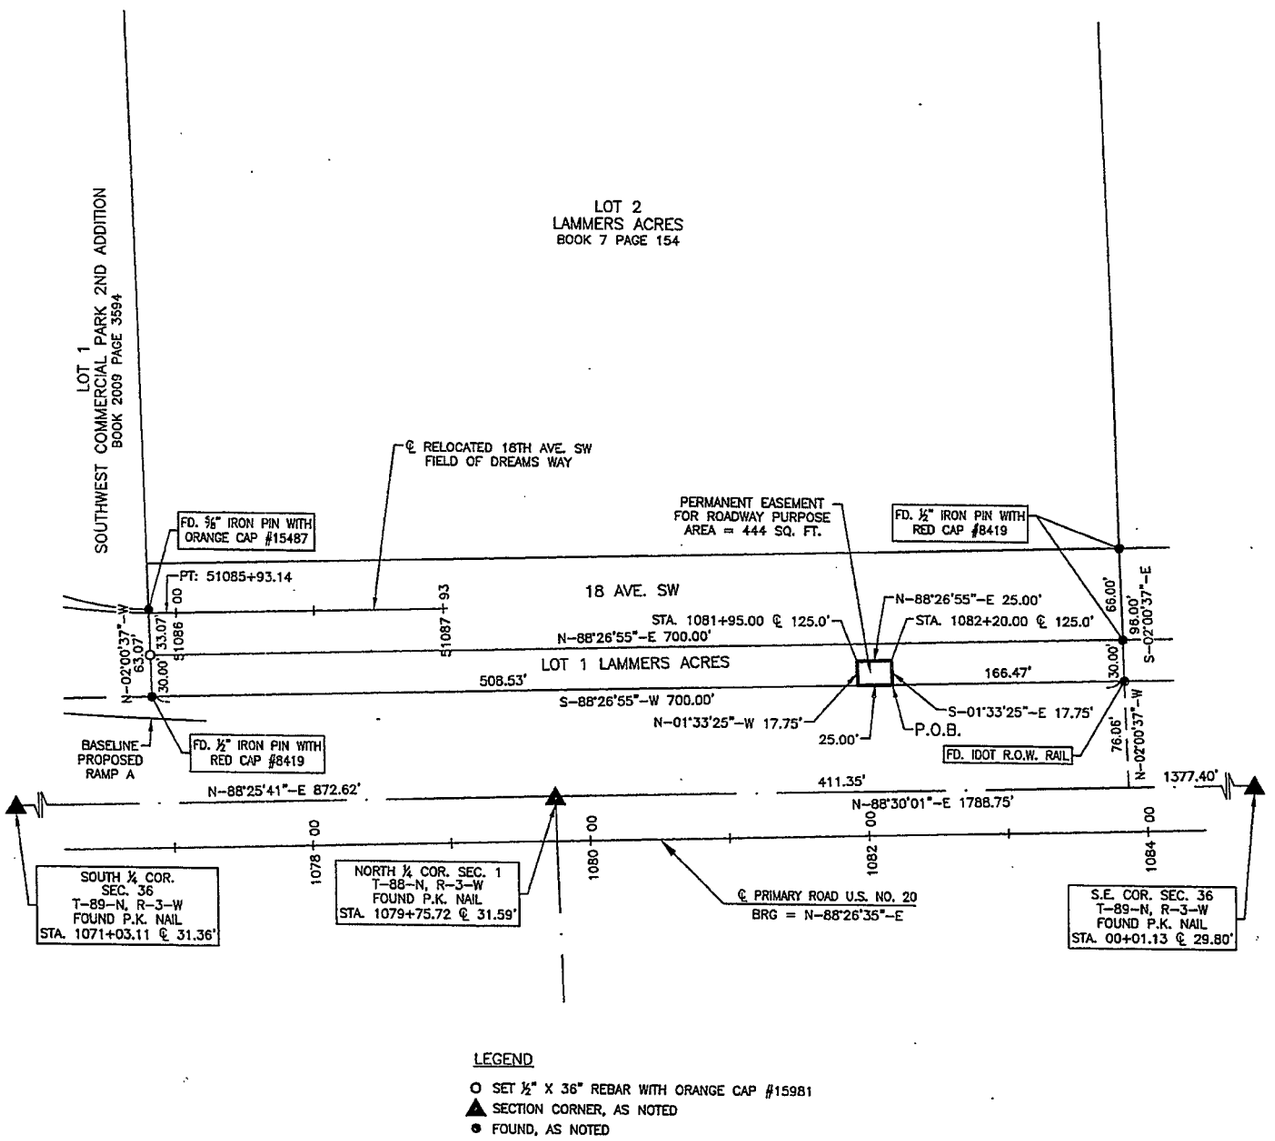

LEGEND

- O SET ½" X 36" REBAR WITH ORANGE CAP #15981
- ▲ SECTION CORNER, AS NOTED
- ● FOUND, AS NOTED

PROFESSIONAL LAND SURVEYOR
MATTHEW W. KRAUSE
15981
IOWA

I hereby certify that this land surveying document was prepared and the related survey work was performed by me or under my direct personal supervision and that I am a duly licensed Land Surveyor under the laws of the State of Iowa.

MATTHEW W. KRAUSE LICENSE NO. 15981 DATE 2/28/14

My license renewal date is December 31, 2015.

Pages or sheets covered by this seal: 1 OF 1

SCALE: 1" = 120'
0' 30' 60' 120'

N

DATE DRAWN FEBRUARY 28, 2014 SCALE 1" = 120'