UNITED STATES PUBLIC LAND SURVEY CORNER CERTIFICATE


OF

Land Survey Monuments situated in Section Four (4), Township 89 North, Range 3 West, of the Fifth Principal Meridian, Delaware County, Iowa.
Previously recorded in Book ---, Page ---.

(Show reason for preparing this certificate, the evidence and detailed procedures used in establishing the corner positions and monumentation found or placed.)
Monument Description and Remarks: No corner certificate on record at the Delaware County Recorder's Office. Found nail, see Plat Book 5, Page 22 in the Delaware County Recorder's Office.

PLAN - VIEW

(Show a minimum of three reference ties to durable physical objects. relevant monuments and physical conditions that will enable recovery of the corner.)

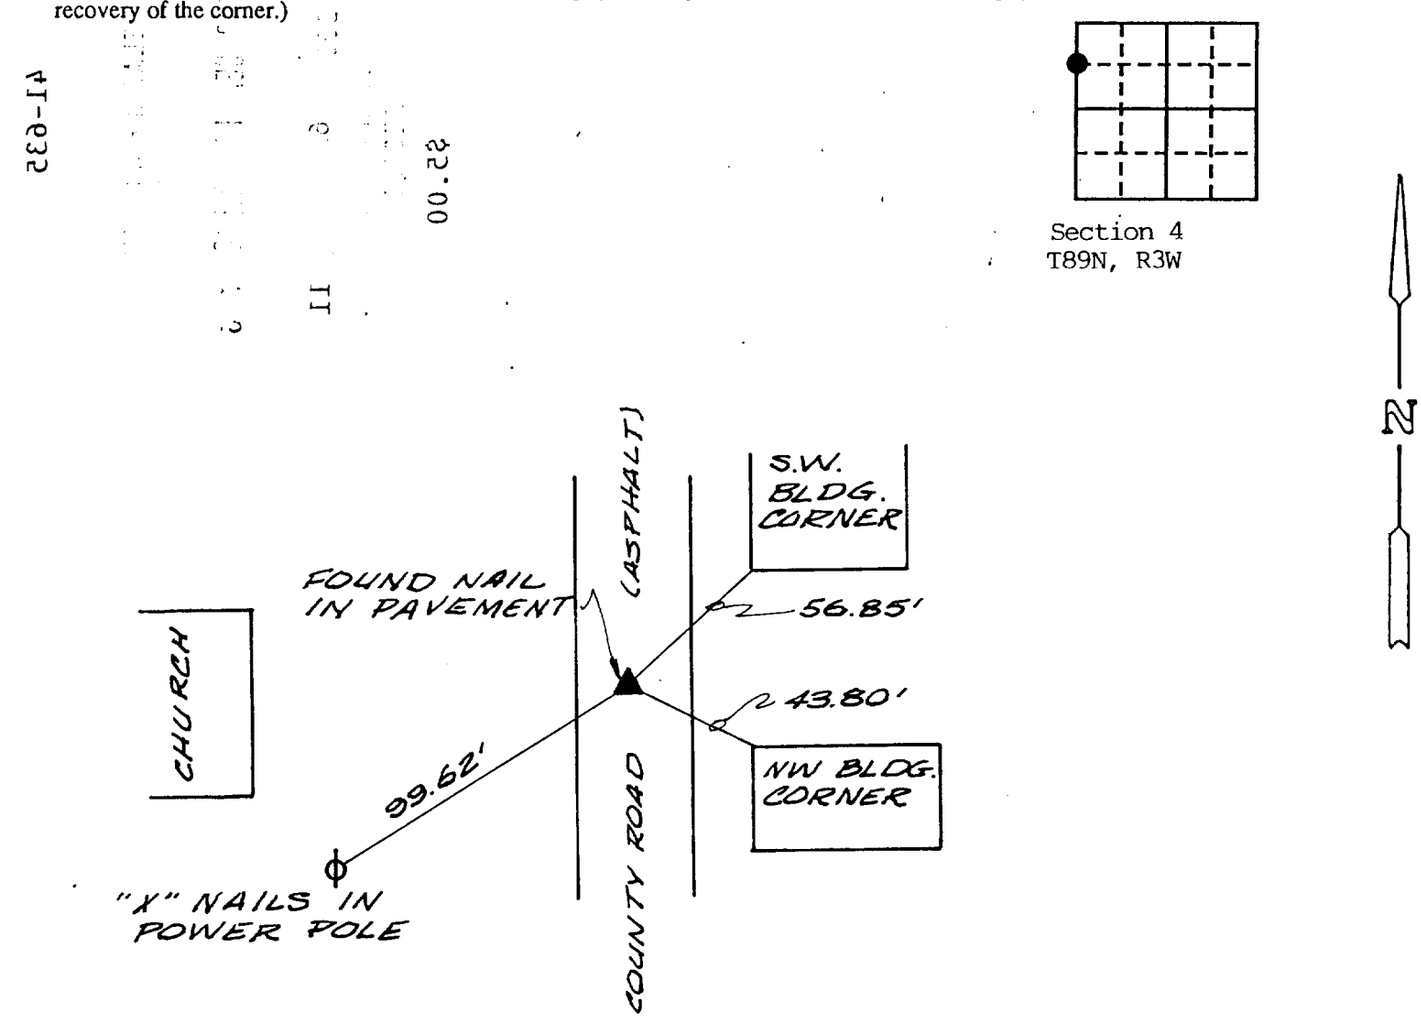

DATE OF FIELD WORK: September 4, 1990

I hereby certify that the survey work was completed and this certificate was prepared by me or under my direct personal supervision and that I am a duly registered land surveyor under the laws of the state of Iowa.

Roger R. Mohn September 5, 1990
DATE

REGISTERED LAND SURVEYOR NO. 10165

SEAL

LAND SURVEYOR REGISTERED ROGER R. MOHN 10165 IOWA

List Corners to be Indexed

Corners	Section	Twp	Range
SW of NW ¼ NW ¼	4	89N	3W
NW of SW ¼ NW ¼	4	89N	3W
SE of NE ¼ NE ¼	5	89N	3W
NE of SE ¼ NE ¼	5	89N	3W

FILE No. 41-635
RECORDING FEE $ 5.00
TRANSFER FEE $

FILED FOR RECORD THE 10 DAY OF September, 19 90 AT 4:06 O'CLOCK P M. BOOK 1 PAGE 11

STATE OF IOWA, DELAWARE COUNTY
Joan Sheppard, Recorder
By Cornerstone Bk, Deputy