
PLAT OF SURVEY IN NW 1/4 NW 1/4 OF SECTION 12-89-6, DELAWARE COUNTY, IOWA FOR CURTIS ANDREASEN

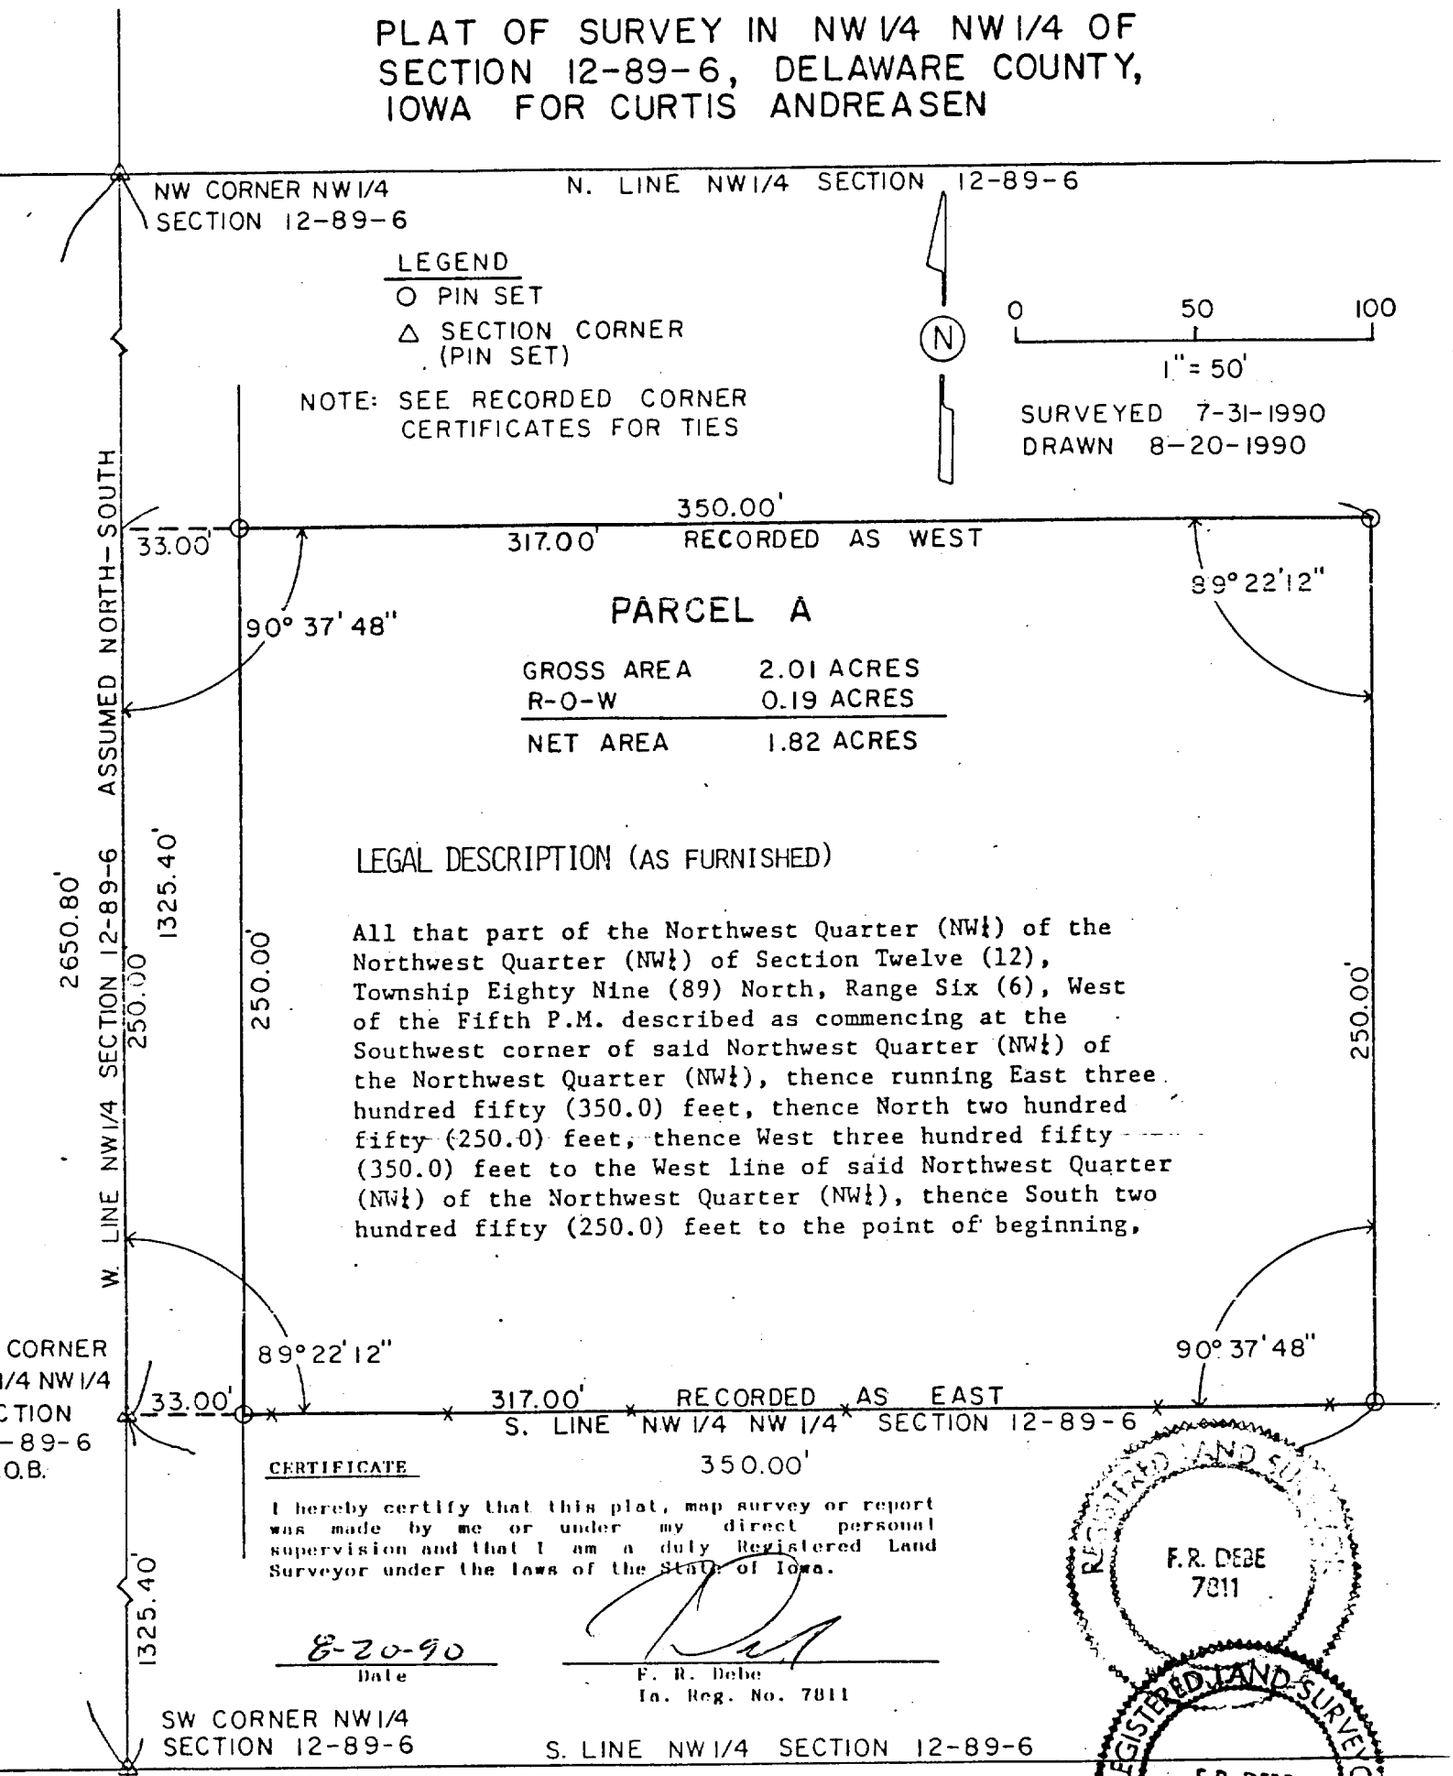

CERTIFICATE

I hereby certify that this plat, map survey or report was made by me or under my direct personal supervision and that I am a duly Registered Land Surveyor under the laws of the State of Iowa.

8-20-90
Date

F. R. Debe
Ia. Reg. No. 7811

REGISTERED LAND SURVEYOR
F.R. DEBE
7811
IOWA

PREPARED BY
SCHENK ENGINEERING COMPANY
WATERLOO, IOWA

FILE No. 42-681
RECORDING FEE $ 5.00
TRANSFER FEE $

FILED FOR RECORD THE 17 DAY OF September, 1990 AT 9:32 O'CLOCK A M. BOOK 6 PAGE 94

STATE OF IOWA, DELAWARE COUNTY
Joan Sheppard, Recorder
Plats