SLSI 9-90

UNITED STATES PUBLIC LAND SURVEY CORNER CERTIFICATE

OF


Land Survey Monuments situated in Section 4, Township 87N, Range 6W, of the Fifth Principal Meridian, DELAWARE County, Iowa.
Previously recorded in N/A in County Recorder's Office.
(book, page, document number, etc.)

(Show reason for preparing this certificate, the evidence and detailed procedures used in establishing the corner positions and monumentation found or placed.)

Monument Description and Remarks: NO RECORD OF THIS CORNER EXISTS AT COUNTY ENGINEER'S OFFICE. COUNTY SURVEYOR'S RECORD IN AUDITOR'S OFFICE DOES NOT INCLUDE ANY COURSE IN THIS SECTION - (LOST BOOK?) FOUND ½" SQUARE REBAR IN ROAD INTERSECTION. RAN N-S & E-W 1/4 SEC. LINES & INTERSECTED AT 0.68' NORTH & 2.14' WEST OF FOUND SQUARE BAR. SET 1/2"Ø x 24" REBAR 3" BELOW GRAVEL SURFACE AT INTERSECTION OF 1/4 LINES.

PLAN - VIEW

(Show a minimum of three reference ties to durable physical objects, relevant monuments and physical conditions that will enable recovery of the corner.)

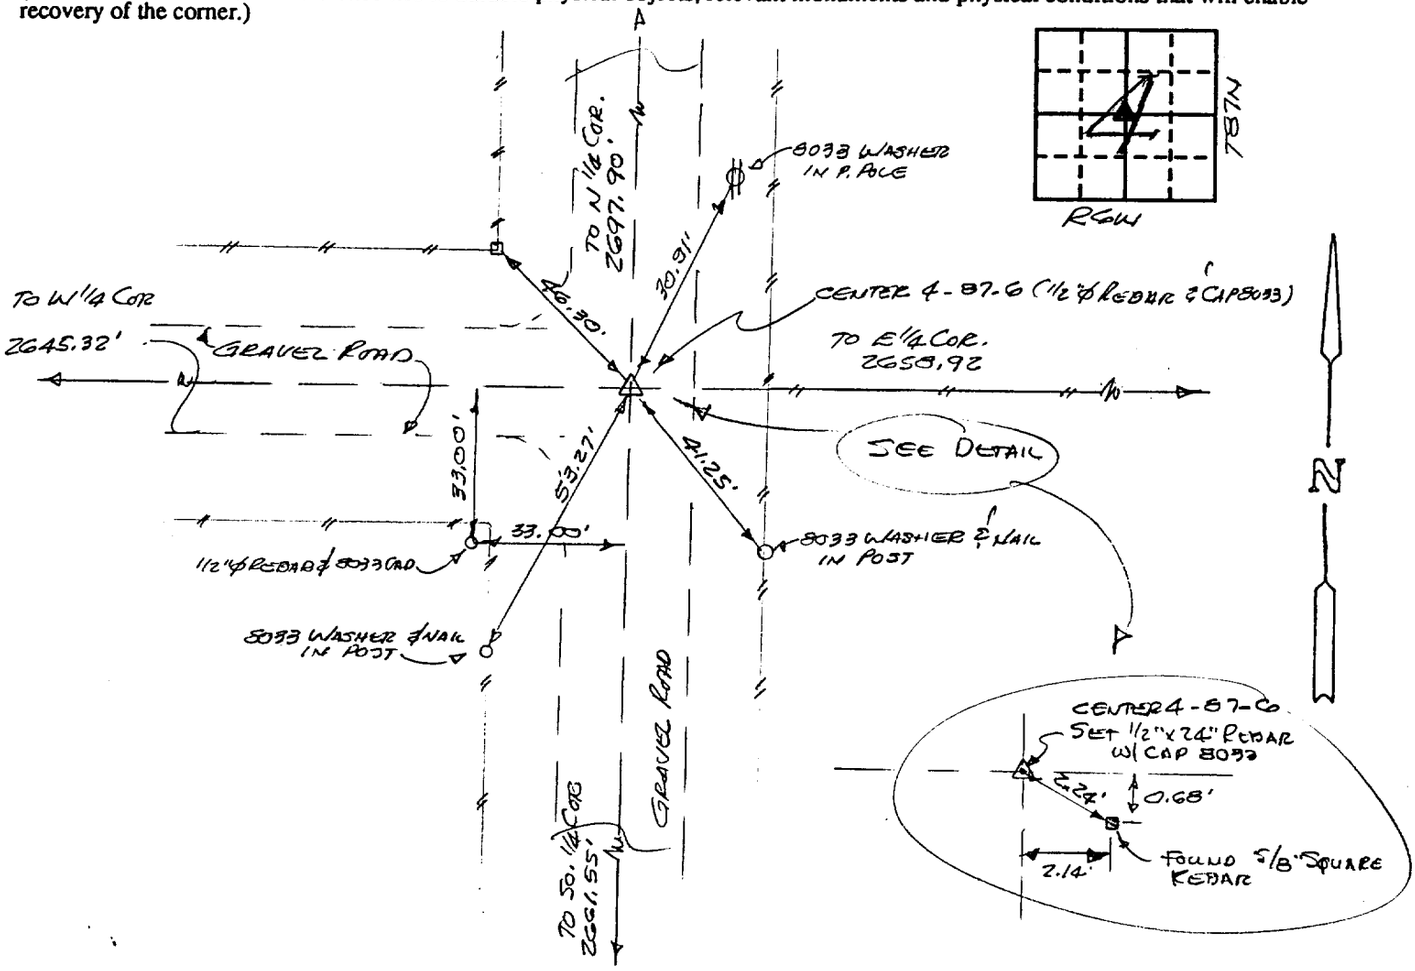

I hereby certify that the survey work was completed and this certificate was prepared by me or under my direct personal supervision and that I am a duly registered land surveyor under the laws of the state of Iowa.

Signature: F. William King
Name typed or printed: F. WILLIAM KING
Date: 4-26-1991 Reg. No. 8033

SEAL

F. WILLIAM KING ★ REGISTERED 8033 IOWA ★ LAND SURVEYOR

List Corners to be Indexed

Corners	Section	Twp	Range
CENTER	4	87N	6W

FILE No. 91-2550
RECORDING FEE $ 5.00
TRANSFER FEE $

FILED FOR RECORD THE 2 DAY OF May, 1991 AT 2:41 P. M. O'CLOCK BOOK 1 PAGE 48

STATE OF IOWA, DELAWARE COUNTY
Joan Sheppard, Recorder
Cor, Mon.