UNITED STATES PUBLIC LAND SURVEY CORNER CERTIFICATE

SLSI 9-90

OF


Land Survey Monuments situated in Section THIRTEEN (13), Township 89 NORTH, Range 5 WEST, of the Fifth Principal Meridian, DELAWARE County, Iowa.
Previously recorded in - - - - - - - in County Recorder's Office.
(book, page, document number, etc.)

(Show reason for preparing this certificate, the evidence and detailed procedures used in establishing the corner positions and monumentation found or placed.)

Monument Description and Remarks: NOT PREVIOUSLY RECORDED IN OFFICE OF COUNTY RECORDED — SE CORNER - FOUND 1/2" IRON ROD 3" DEEP
E1/4 CORNER - FOUND 1/2" SQUARE IRON ROD 12" DEEP
SW CORNER SE1/4, SE1/4 — SET 1/2" IRON ROD W/RLS CAP 12642 @ EXISTING CORNER POST ON LINE WITH S1/4 CORNER & SE CORNER OF SAID SECTION 13

PLAN - VIEW

(Show a minimum of three reference ties to durable physical objects, relevant monuments and physical conditions that will enable recovery of the corner.)

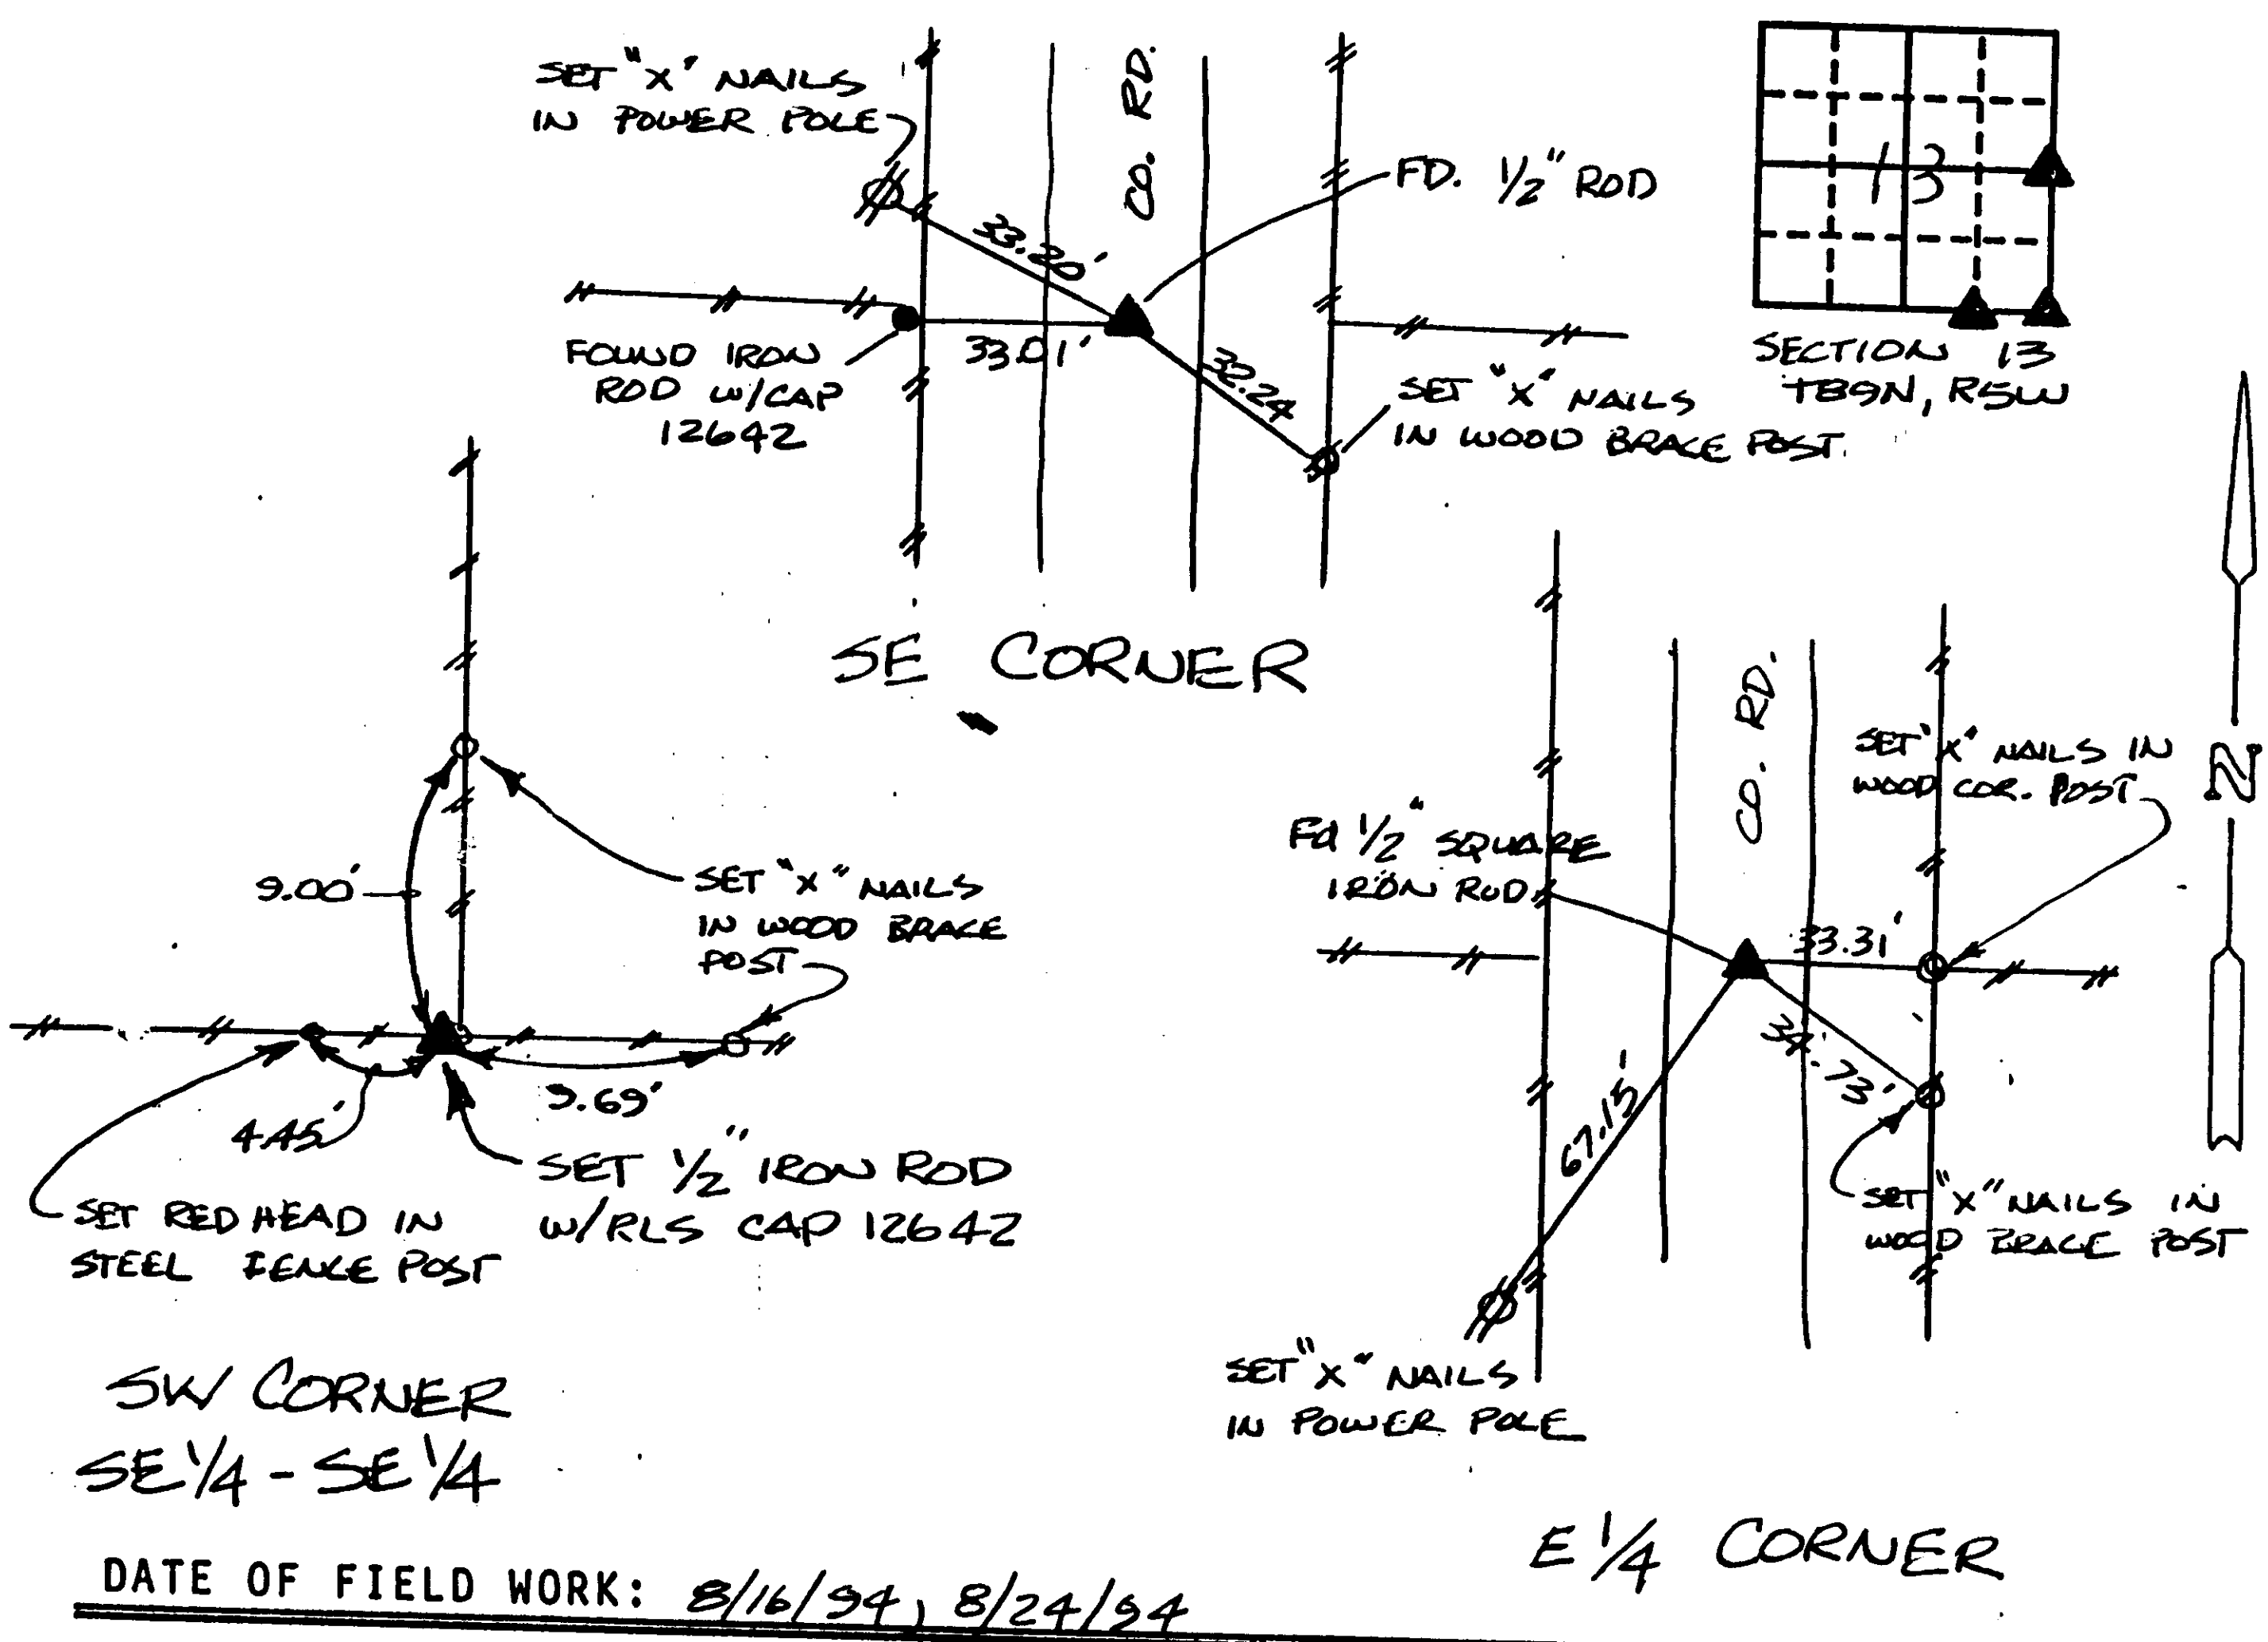

DATE OF FIELD WORK: 8/16/94, 8/24/94

I hereby certify that the survey work was completed and this certificate was prepared by me or under my direct personal supervision and that I am a duly registered land surveyor under the laws of the state of Iowa.

Signature: William H. Burger
Name typed or printed: William H. Burger
Date: 9/2/94 Reg. No. 12642

SEAL: REGISTERED LAND SURVEYOR — WILLIAM H. BURGER 12642 — IOWA

List Corners to be Indexed

Corners	Section	Twp	Range
E 1/4	13	89N	5W
SE	13	89N	5W
SW COR SE1/4, SE1/4	13	89N	5W

FILE No. 66-697
RECORDING FEE $ 6.00
TRANSFER FEE $

FILED FOR RECORD THE 6 DAY OF Sep, 1994 AT 10:29 O'CLOCK A. M. BOOK 1 PAGE 280

STATE OF IOWA, DELAWARE COUNTY
Deborah L. Peyton, Recorder
Cor. Mon.