
PLAT OF SURVEY of PART OF ABANDONED RAILROAD RIGHT-OF-WAY *
CITY OF DELAWARE, DELAWARE COUNTY, IOWA

* CHICAGO, MILWAUKEE, ST. PAUL AND PACIFIC RAILROAD COMPANY

FILED
SHARON McCRABB
DELAWARE COUNTY AUDITOR

FEB 15 1995

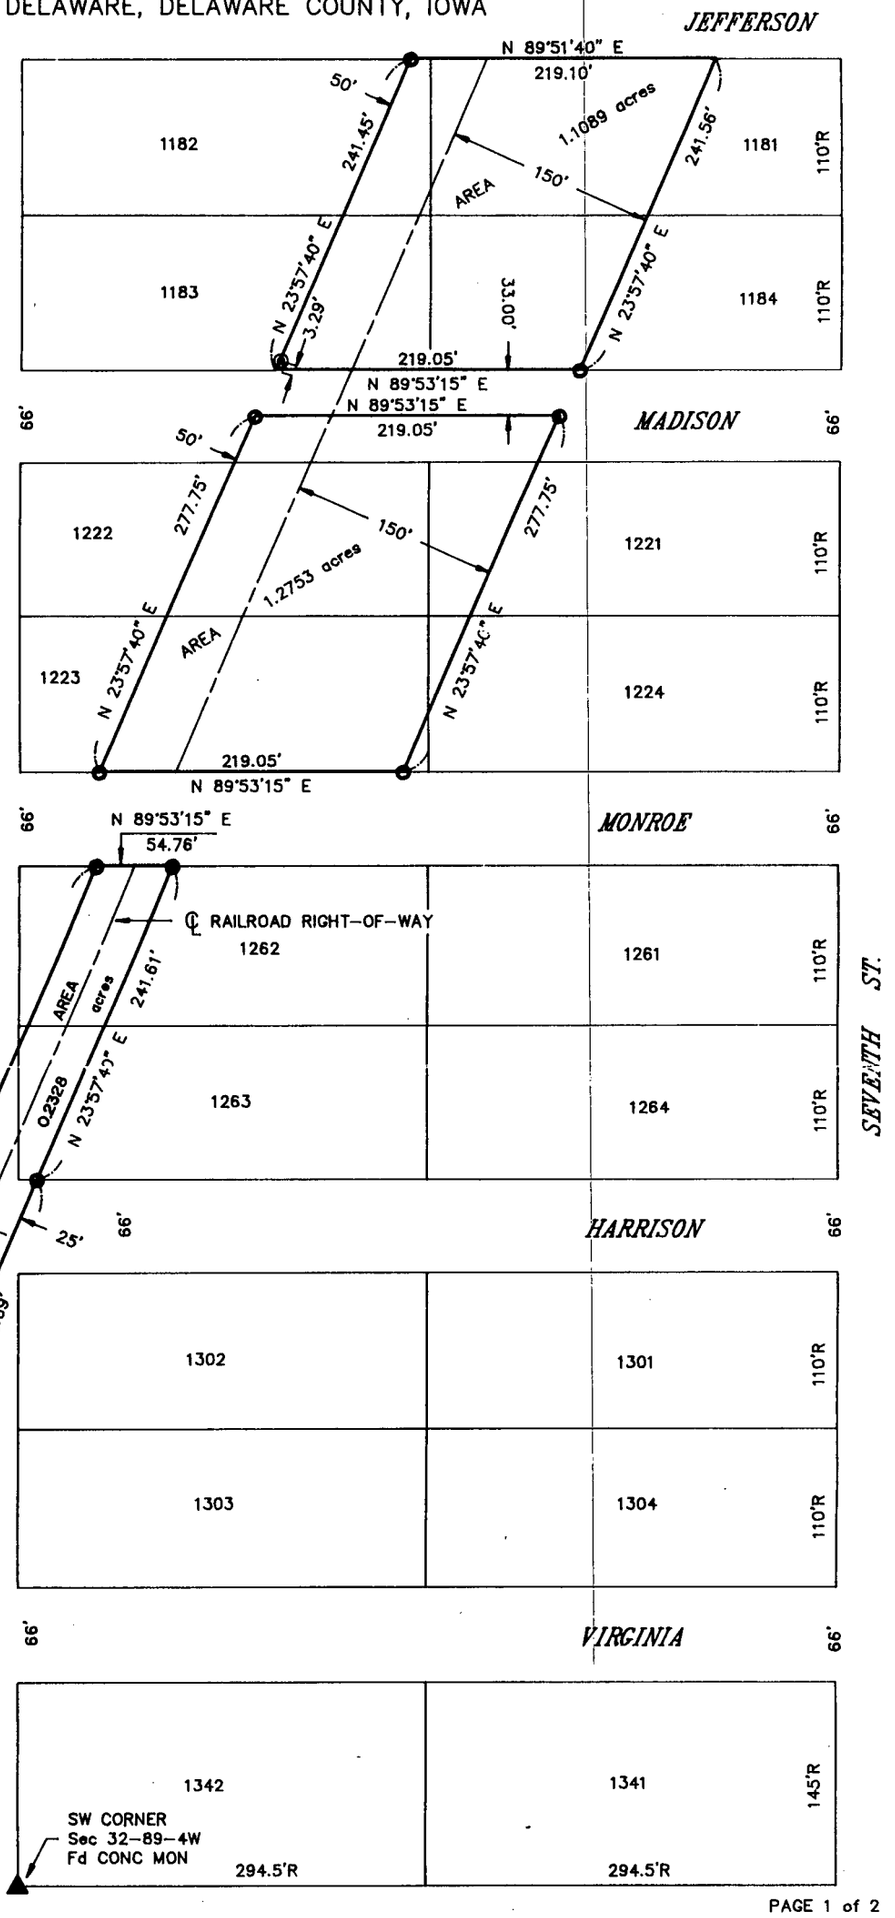

North

100' 50' 0 100'

SCALE: 1 Inch = 100 feet

LEGEND

- Fd 2"ø Pipe
  Set 1/2"ø Rebar & Cap #7474
- Set 1/2"ø Rebar & Cap #7474
- 110'R Distance as Recorded
- SURVEY LINE

FILED
Date 2-15-95
John R. Klaus
County Assessor

SE 1/4, Sec 31-89-4

REGISTERED LAND SURVEYOR
JOHN R. CRAWFORD
7474
IOWA

PAGE 1 of 2

I HEREBY CERTIFY THAT THIS PLAT OF SURVEY WAS MADE BY ME OR UNDER MY DIRECT PERSONAL SUPERVISION AND THAT I AM A DULY REGISTERED LAND SURVEYOR UNDER THE LAWS OF THE STATE OF IOWA.
REG. RENEWAL DATE 12/31/95 IOWA REG. NO. 7474

1/17/95
DATE

JOHN R. CRAWFORD P.E. & L.S.

PROPRIETORS: STEVEN C. McAREAVY and BEVERLY J. McAREAVY

DATE OF SURVEY: DECEMBER 1994

CRAWFORD ENGINEERING & SURVEYING, INC.
205 SECOND AVENUE N.E.
P.O. BOX 793, INDEPENDENCE, IOWA 50644
Phone (319) 334-7077

PROJECT NO. 94246 FLD.BK.NO. 54 PAGE 27,29


FILE No. 105-2101
RECORDING FEE $ 11.00
TRANSFER FEE $

FILED FOR RECORD THE 15 DAY OF Feb. 1995 AT 12:58
O'CLOCK P M. BOOK 7 PAGE 117

STATE OF IOWA, DELAWARE COUNTY
Deborah L. Peyton, Recorder
Plats A-91

PLAT OF SURVEY of PART OF ABANDONED RAILROAD RIGHT-OF-WAY *
CITY OF DELAWARE, DELAWARE COUNTY, IOWA

* CHICAGO, MILWAUKEE, ST. PAUL AND PACIFIC RAILROAD COMPANY

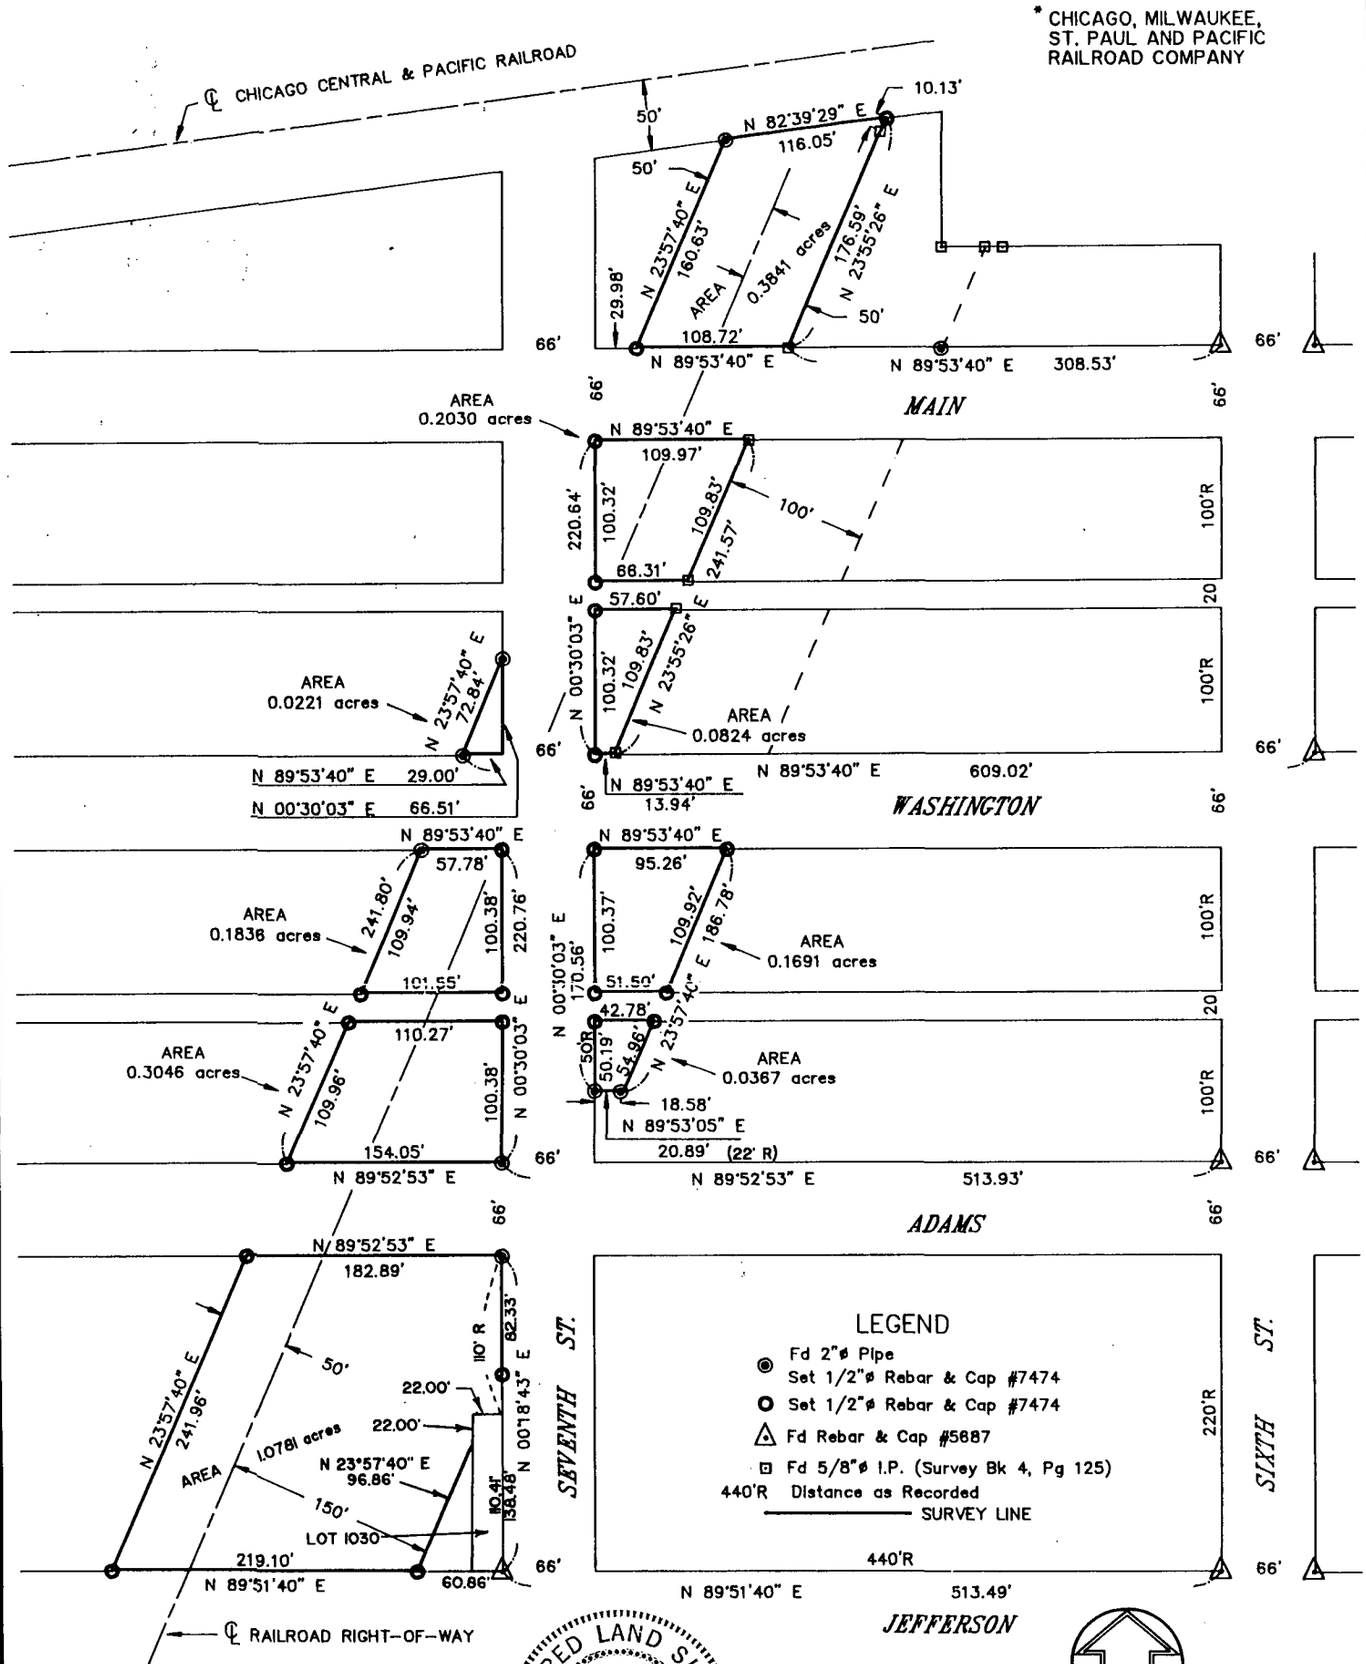

REGISTERED LAND SURVEYOR
JOHN R. CRAWFORD
7474
IOWA

I HEREBY CERTIFY THAT THIS PLAT OF SURVEY WAS MADE BY ME OR UNDER MY DIRECT PERSONAL SUPERVISION AND THAT I AM A DULY REGISTERED LAND SURVEYOR UNDER THE LAWS OF THE STATE OF IOWA.
REG. RENEWAL DATE 12/31/95 IOWA REG. NO. 7474

11/7/95
DATE

JOHN R. CRAWFORD P.E. & L.S.

DATE OF SURVEY: DECEMBER 1994
PROPRIETORS: STEVEN C. McAREAVY and BEVERLY J. McAREAVY

CRAWFORD ENGINEERING & SURVEYING, INC.
205 SECOND AVENUE N.E.
P.O. BOX 793, INDEPENDENCE, IOWA 50644
Phone (319) 334-7077

PROJECT NO. 94246 FLD.BK.NO. 54 PAGE 27,29