
PLAT OF SURVEY OF PARCEL "A"

PART OF THE FRAC. NORTHEAST QUARTER OF THE NORTHEAST QUARTER (FRL. NE¼-NE¼) AND PART OF THE SOUTHEAST QUARTER OF THE NORTHEAST QUARTER (SE¼-NE¼) OF SECTION 2, TOWNSHIP 88 NORTH, RANGE 4 WEST OF THE FIFTH PRINCIPAL MERIDIAN, DELAWARE COUNTY, IOWA.

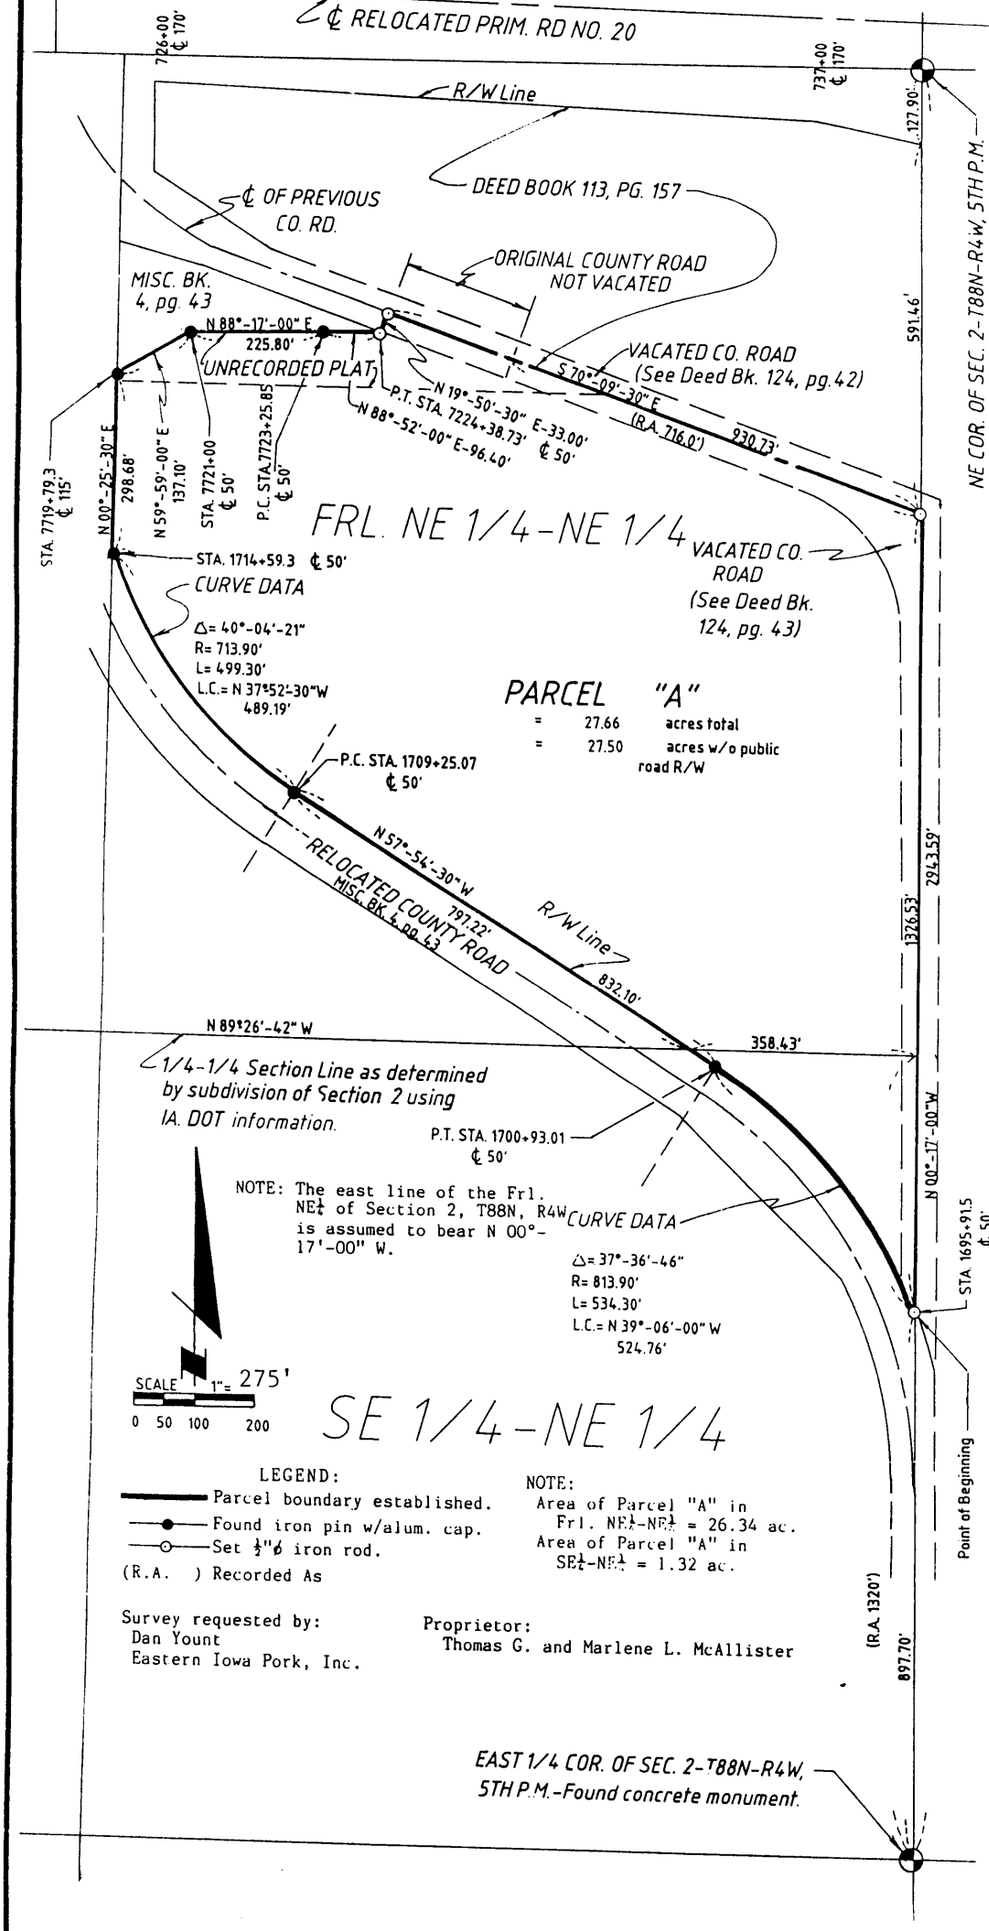

LEGEND:
- Parcel boundary established.
- Found iron pin w/alum. cap.
- Set ½"ø iron rod.
- (R.A.) Recorded As

NOTE:
Area of Parcel "A" in Frl. NE¼-NE¼ = 26.34 ac.
Area of Parcel "A" in SE¼-NE¼ = 1.32 ac.

Survey requested by:
Dan Yount
Eastern Iowa Pork, Inc.

Proprietor:
Thomas G. and Marlene L. McAllister

FILED
Date 5-4-95
Cheryl Stufflebeam, Dep County Auditor

I hereby certify that this engineering and/or land surveying document was prepared by me or under my direct personal supervision and that I am a duly Registered Professional Engineer and Registered Land Surveyor under the laws of the State of Iowa.

Signature: Roger R. Mohn Reg. No. 10165

Date April 24, 1995 My Registration expires December 31, 1996

LAND SURVEYOR REGISTERED ROGER R. MOHN 10165 IOWA

FILED
SHARON McCRABB
DELAWARE COUNTY AUDITOR
MAY 4 1995

Surveyed: April 19, 1995 (96, 1)

Sheet No. 1 of 2

FILE No. 125-2843
RECORDING FEE $ 11.00
TRANSFER FEE $


FILED FOR RECORD THE 4 DAY OF May, 1995 AT 12:13 O'CLOCK P M. BOOK 7 PAGE 134

STATE OF IOWA, DELAWARE COUNTY
Deborah L. Pevton, Recorder
Plat

PLAT OF SURVEY OF:

Parcel "A" being part of the Fractional Northeast Quarter of the Northeast Quarter (Frl. NE1/4-NE1/4) and part of the Southeast Quarter of the Northeast Quarter (SE1/4-NE1/4) of Section Two (2), Township Eighty-eight (88) North, Range Four (4) West of the Fifth Principal Meridian, Delaware County, Iowa, containing 27.66 acres, more or less, and more particularly described by metes and bounds as follows:

Commencing at the East 1/4 Corner of Section 2, Township 88 North, Range 4 West of the 5th P.M.; thence N 00°-17'-00" W, 897.70 feet along the east line of the Frl. NE1/4 of said Section 2 to the Point of Beginning; thence 534.30 feet along the north right-of-way line of a county road which is along a 813.90 foot radius curve concave southwesterly with a central angle of 37°-36'-46" and a long chord which bears N 39°-06'-00" W, 524.76 feet; thence N 57°-54'-30" W, 832.10 feet along said county road right-of-way line; thence 499.30 feet along said county road right-of-way line which is along a 713.90 foot radius curve concave northeasterly with a central angle of 40°-04'-21" and a long chord which bears N 37°-52'-30" W, 489.19 feet; thence N 00°-25'-30" E, 298.68 feet along the west line of the Frl. NE1/4-NE1/4 of said Section 2; thence N 59°-59'-00" E, 137.10 feet; thence N 88°-17'-00" E, 225.80 feet; thence N 88°-52'-00" E, 96.40 feet; thence N 19°-50'-30" E, 33.00 feet; thence S 70°-09'-30" E, 930.73 feet; thence S 00°-17'-00" E, 1326.53 feet along the east line of the Frl. NE1/4 of said Section 2 to the Point of Beginning. Said described parcel contains 27.66 acres, more or less. The east line of the Frl. NE1/4 of Section 2, T88N, R4W is assumed to bear N 00°-17'-00" W.

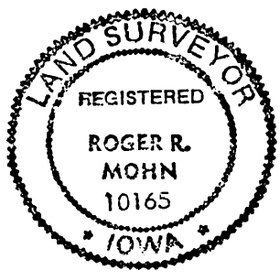

I hereby certify that this plat, map, survey or report was made by me or under my direct personal supervision, and that I am a duly Registered Land Surveyor under the laws of the state of Iowa.

Roger R. Mohn

Roger R. Mohn

Date April 24, 1995 Reg. No. 10165

The attached plat represents a survey of Parcel "A" being part of the Frl. Northeast Quarter of the Northeast Quarter (Frl. NE¼-NE¼) and part of the Southeast Quarter of the Northeast Quarter (SE¼-NE¼) of Section 2, Township 88 North, Range 4 West of the Fifth Principal Meridian, Delaware County, Iowa.

I (We) Thomas G. McAllister and Marlene L. McAllister of Delaware County, State of Iowa, do hereby certify that the above survey, as shown by the attached Plat, is made with my (our) free consent and in accordance with my (our) desire.

Thomas G. McAllister

Marlene L. McAllister

STATE OF IOWA, Delaware County, ss.

On the 2nd day of May A.D. 1995 before me, a Notary Public in and for said County, personally appeared Thomas G. McAllister and Marlene L. McAllister, husband and wife, of said County, to me personally known to be the identical person(s) whose name(s) is (are) affixed to the foregoing statement, and acknowledged the same to be their voluntary act and deed.

Witness my hand and seal.

THOMAS H. JENK
COMMISSION EXPIRES
5/15/97

Thomas H. Jenk

Thomas H. Jenk Notary Public in and for said County