

RETRACEMENT PLAT OF SURVEY
FOR
GTE
DELHI, IOWA

FILED
SEP 1 1995

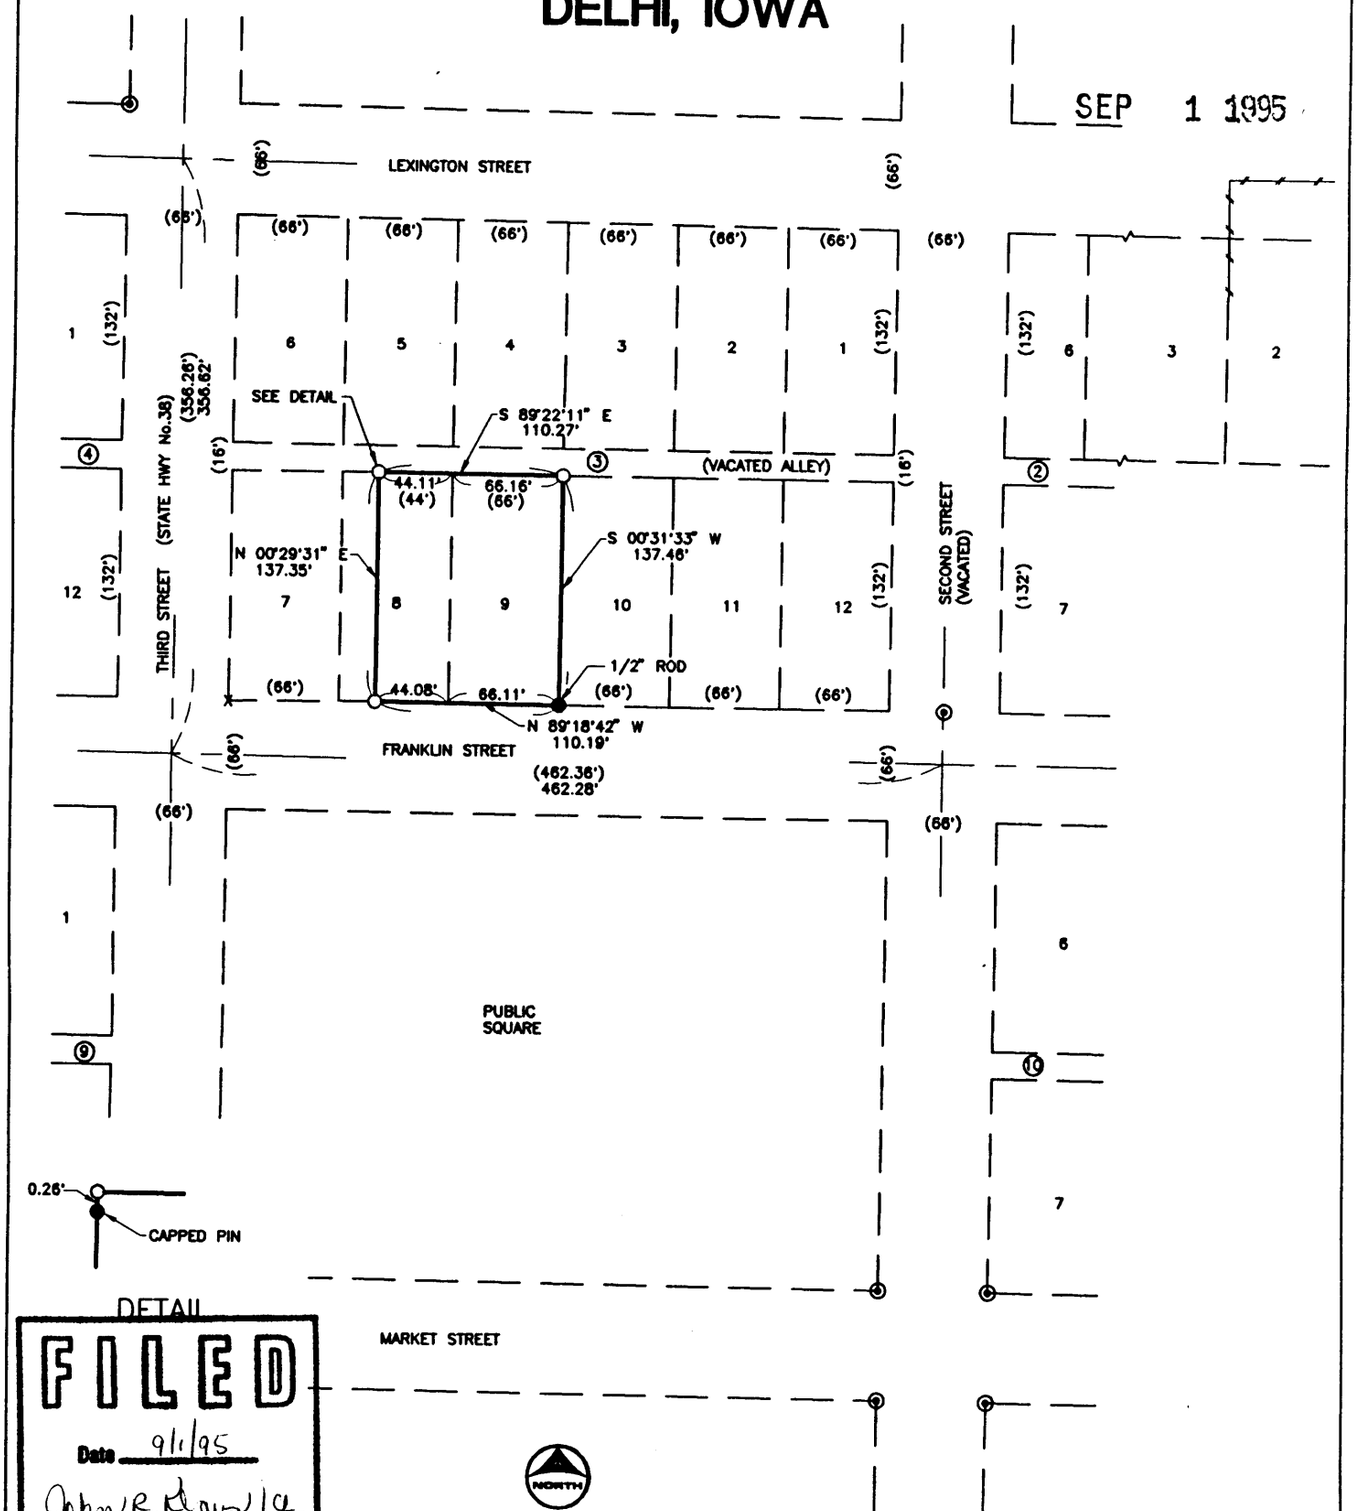

DETAIL

FILED
Date 9/1/95
John R Rowley
County Assessor

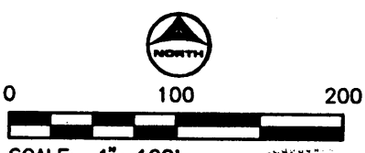

DATE OF SURVEY: 7/28/95

I hereby certify that this land surveying document was prepared by me or under my direct personal supervision and that I am a duly Registered Land Surveyor under the laws of the State of Iowa.

Keith E Vlademar
Keith E. Vlademar, L.S.
Date: 8/30/95 Reg. No. 9781
My registration renewal date is December 31, 1995



LEGAL DESCRIPTION

The East Two Thirds (E 2/3) of Lot Number Eight (8), and all of Lot Number Nine (9), in Block Three (3), according to the recorded plat of the Town of Delhi, Delaware County, State of Iowa.

LEGEND

●	FOUND
O	SET 5/8"ø REBAR W/CAP #9781
⊙	FOUND 5/8" IRON PIN IN CONC.
X	FOUND CHISELED "X"
( )	RECORD BEARING OR DISTANCE

August 30, 1995 12:54:00 p.m.
O:\CAD\164790\BRT\L-PLAT.DWG (BRT)

Howard R. Green Company
CONSULTING ENGINEERS


#1084

FILE No. 154-706
RECORDING FEE $ 6.00
TRANSFER FEE $

FILED FOR RECORD THE 1st DAY OF September, 19 95 AT 10:50 O'CLOCK A M. BOOK 7 PAGE 150

STATE OF IOWA, DELAWARE COUNTY
Deborah L. Peyton, Recorder
Plats

154-706

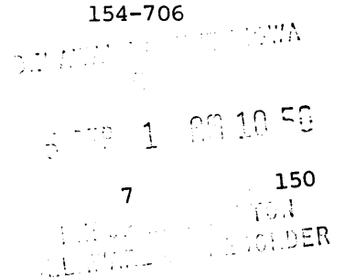

7 150

$6.00

Vlademar, Keith E. L.S.

TO

GTE

Howard R. Green Co.
P.O. Box 9009
Cedar Rapids, IA 52409-9009

