222-3316
DELAWARE COUNTY IOWA
FILED
'96 MAY 24 AM 10 53

BOOK 7 PAGE 194
DEBORAH L. PEYTON
DELAWARE CO. RECORDER
$6.00

FILED
SHARON McCRARB
DELAWARE COUNTY AUDITOR

MAY 24 1996


FILED
Date 5-24-96
Cheryl Stribblehorn
Deputy County Assessor

PREPARED BY: J DAVID GIBBS; P.O. BOX 295 MANCHESTER, IA 52057 319-927-2434

PLAT OF SURVEY

PART OF THE SOUTHERLY LINE OF LOT 4 OF AMENDED PLAT OF LYMAN'S LAKEVIEW COURT

A SUBDIVISION OF LOT 30, LOT 31A, LOT 1 OF 31A, PART OF LOT 1 OF 31 AND LAND LYING WEST THEREOF, ALL IN BURRINGTON'S ADDITION TO MANCHESTER, DELAWARE COUNTY, IOWA

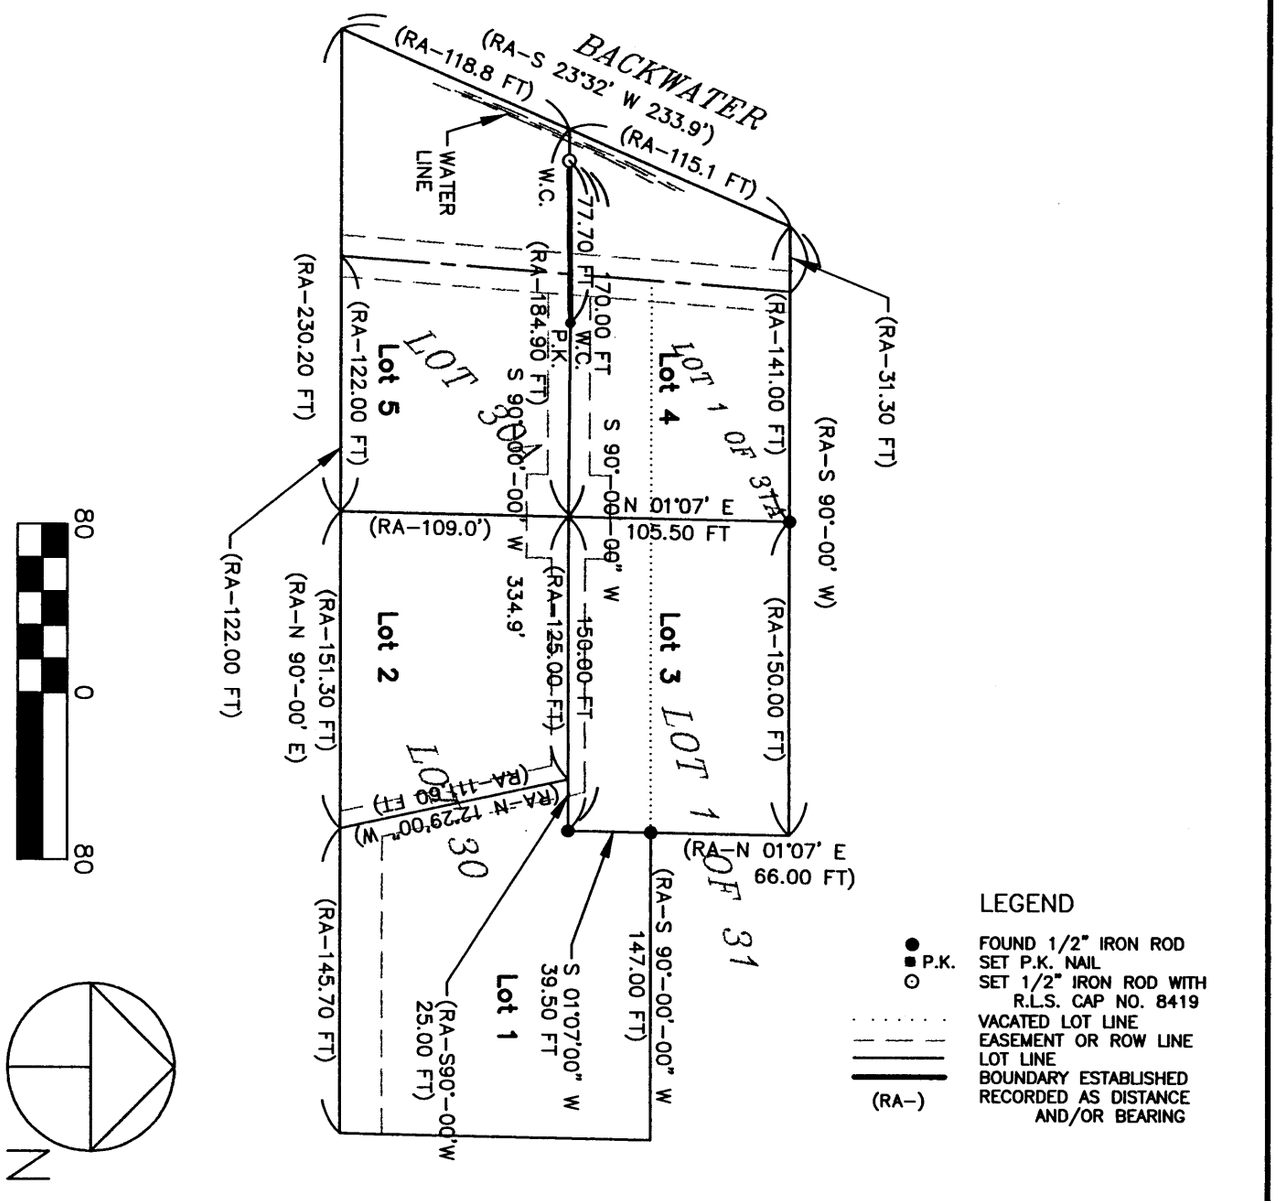

SURVEY REQUESTED BY: DUANE SILL

SURVEYED ON: 5/9/96 FIELD BK NO. D.L.	PROPRIETORS: **EUNICE SILL**	PROJECT NO. 96-19
REGISTERED LAND SURVEYOR J. DAVID GIBBS 8419 IOWA	I HEREBY CERTIFY THAT THIS PLAT, MAP, SURVEY OR REPORT WAS MADE BY ME OR UNDER MY DIRECT PERSONAL SUPERVISION, AND THAT I AM A DULY REGISTERED LAND SURVEYOR UNDER THE LAWS OF THE STATE OF IOWA. J. David Gibbs 5/22/96 J. DAVID GIBBS, P.E., RLS. REG. NO. 8419 DATE MY REGISTRATION WILL BE RENEWED ON JANUARY 1, 1997	SCALE: 1" = 80' DATE: 5/18/96 DRAWN BY: JDG CHECKED BY:
	GIBBS ENGINEERING & SURVEYING PROFESSIONAL SERVICES BUILDING, SUITE 2 223 WEST MAIN STREET, MANCHESTER, IA 52057	REVISED SHEET 1 OF 1

DATE 5-24-96 BOOK 7 PAGE 194