FILED
DELAWARE COUNTY, IOWA
'97 JUN 13 AM 11
330-3677


FILED
SHARON McCRIEN
DELAWARE COUNTY AUDITOR
JUN 13 19
#6.00
BOOK 8 PAGE 57
RECORDED

FILED
6-13-97
Cheryl Stuhlmann
Dep.

PREPARED BY: J DAVID GIBBS; P.O. BOX 295 MANCHESTER, IA 52057 319-927-2434

PLAT OF SURVEY

THE SOUTH 80' OF THE NORTH 1/2 OF LOT 10 AND THE S 1/2 OF LOT 10 OF LEROY JACKSON'S ADDITION TO THE TOWN OF HOPKINTON, DELAWARE COUNTY, IOWA

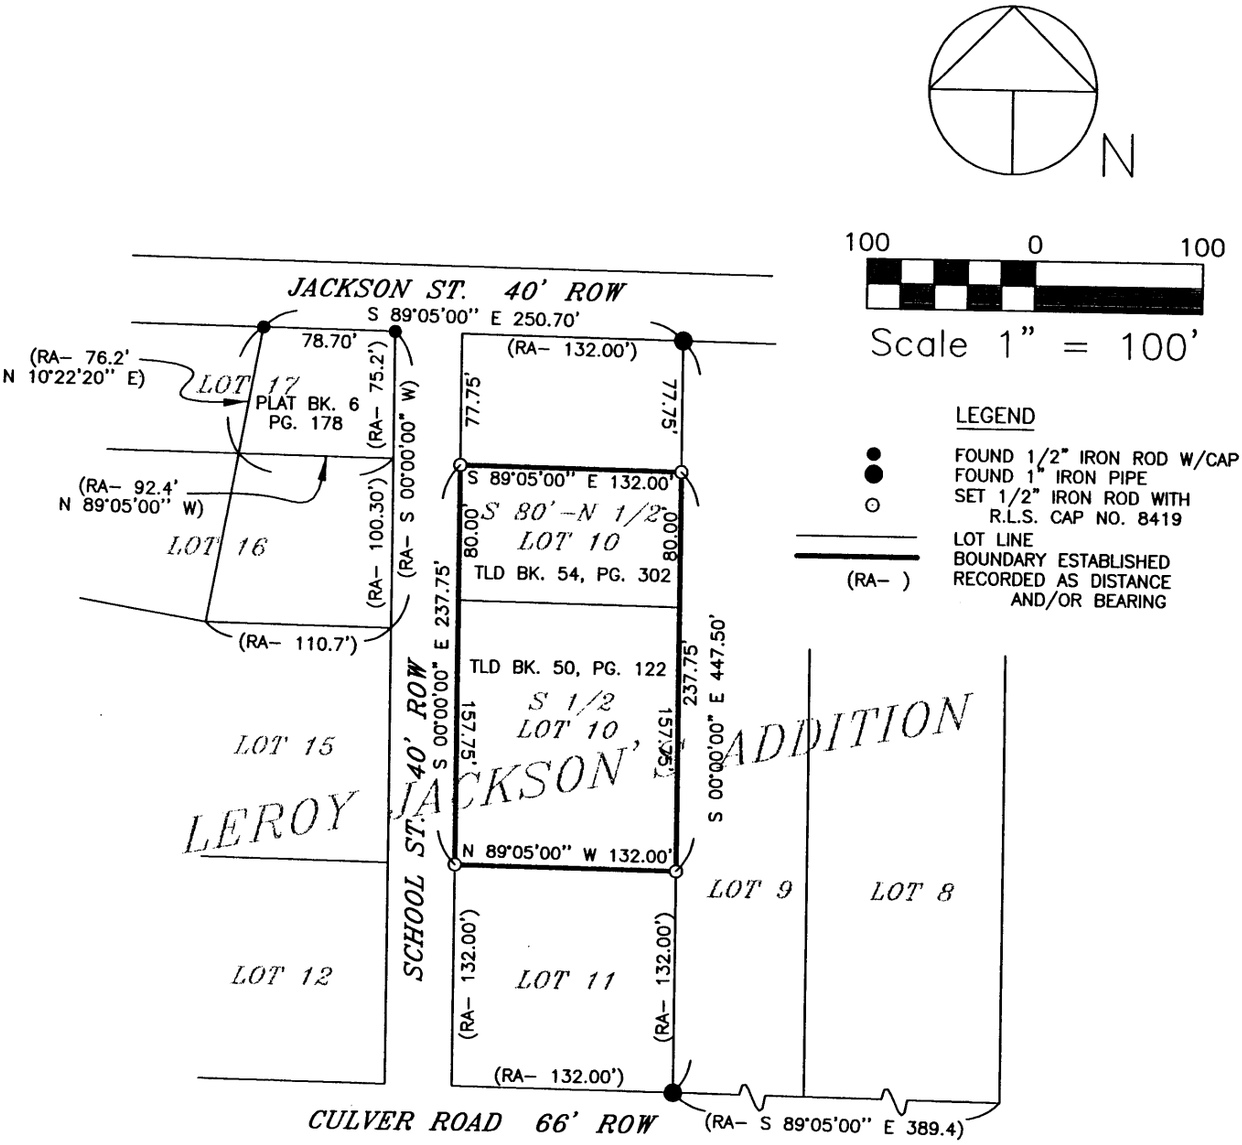

THE EAST LINE OF LOT 10 AND LOT 11 OF LEROY JACKSON'S ADDITION IS ASSUMED TO BEAR S 00°00'00" E.

SURVEY REQUESTED BY: *BURNETT SAUERBRY*

SURVEYED ON: 6/10/97

PROPRIETORS: *BURNETT DALE SAUERBRY & ANNETTE F. SAUERBRY*

PROJECT NO. 97-17

I HEREBY CERTIFY THAT THIS LAND SURVEYING DOCUMENT WAS PREPARED AND THE RELATED SURVEY WORK WAS PERFORMED BY ME OR UNDER MY DIRECT PERSONAL SUPERVISION AND THAT I AM A DULY LICENSED LAND SURVEYOR UNDER THE LAWS OF THE STATE OF IOWA.

LICENSED LAND SURVEYOR J. DAVID GIBBS 8419 IOWA

J. David Gibbs 6/12/97

J. DAVID GIBBS, P.E., RLS. REG. NO. 8419 DATE

MY LICENSE RENEWAL DATE IS DECEMBER 31,1998

PAGES OR SHEETS COVERED BY THIS SEAL: 1

SCALE: 1"=100'

DATE: 6/11/97

DRAWN BY: RLR

CHECKED BY: JDG

FIELD BK: D.L.

REVISED

SHEET 1 OF 1

GIBBS ENGINEERING & SURVEYING
PROFESSIONAL SERVICES BUILDING
223 WEST MAIN STREET, MANCHESTER, IA 52057

DATE 6-13-97 BOOK 8 PAGE 57