FILED
Date 8-1-97
Deputy Auditor

AUG 1 1997

FILED
SHARON McCRABB
DELAWARE COUNTY AUDITOR


'97 AUG 1 PM 2 36

342-386

PREPARED BY: J DAVID GIBBS; P.O. BOX 295 MANCHESTER, IA 52057 319-927-2434

PLAT OF SURVEY

NORTH 1/2 OF LOT 1 & LOT 2, & SOUTH 1/2 OF LOT 1 & LOT 2
BLOCK 6, CARTERS SECOND ADDITION, SECTION 13, T87N, R4W,
CITY OF HOPKINTON, DELAWARE COUNTY, IOWA

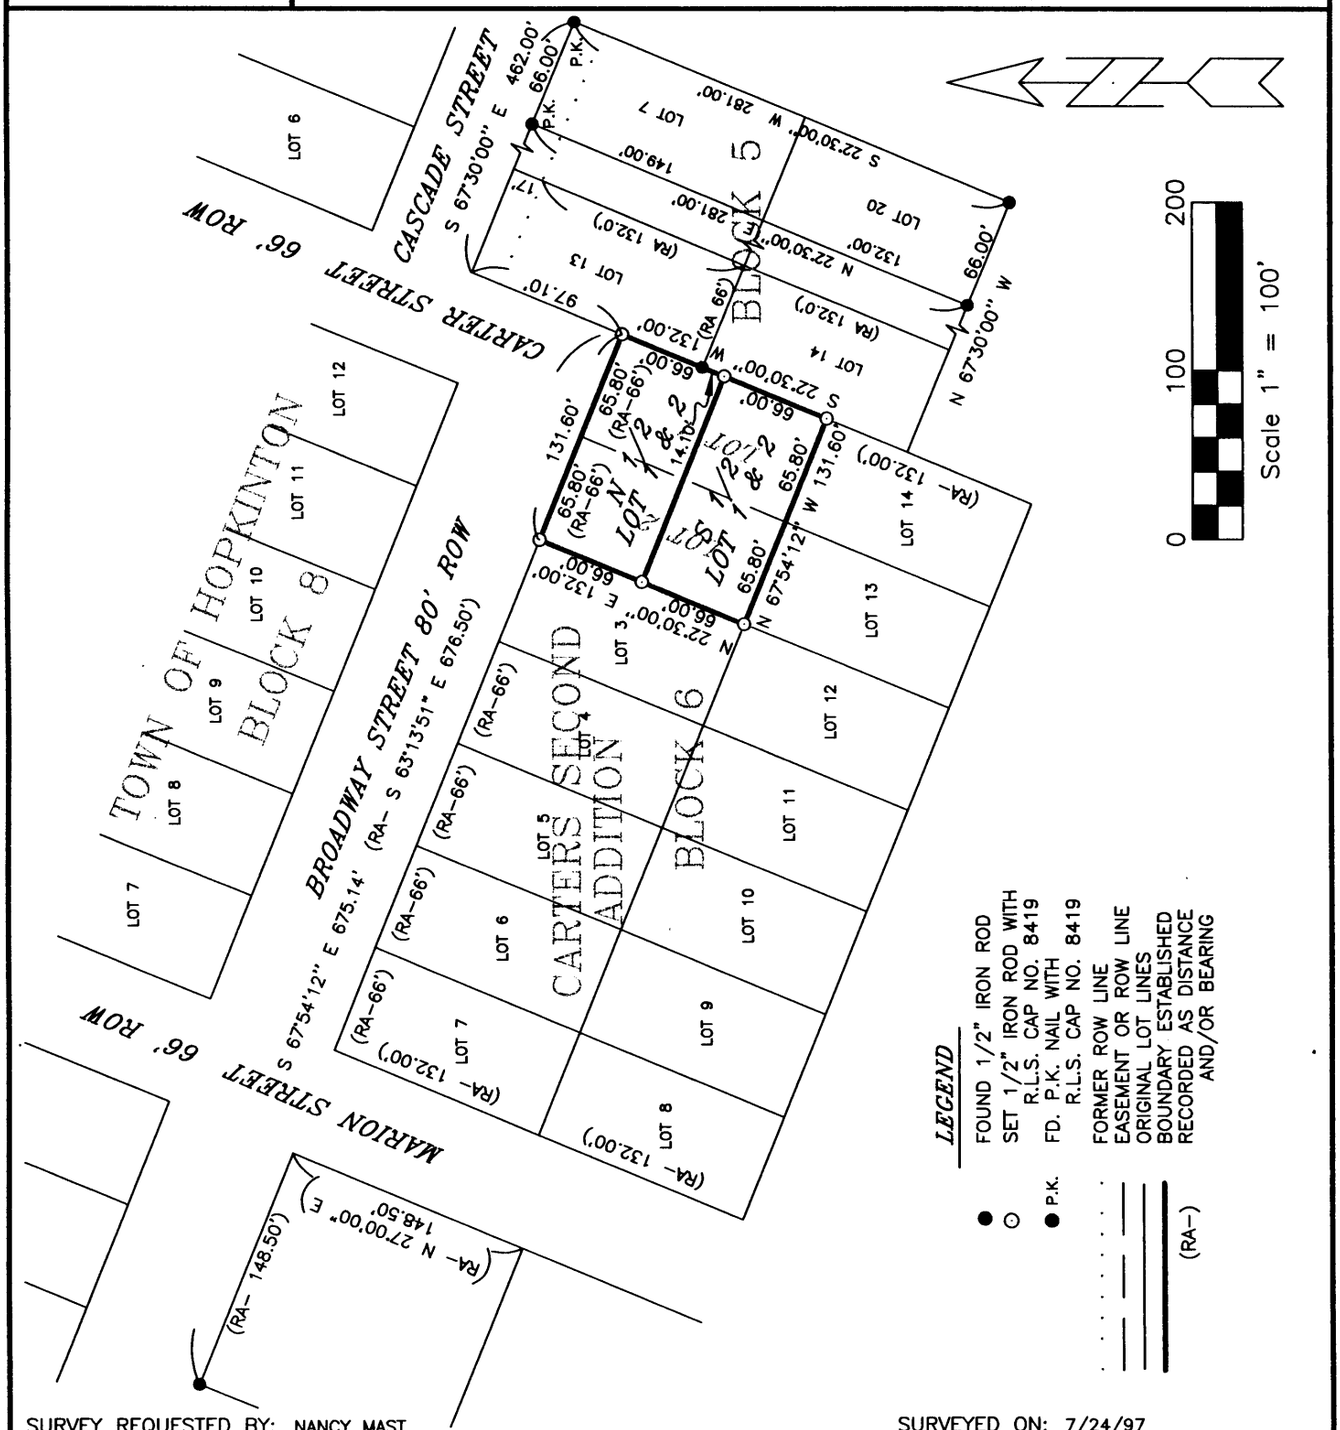

LEGEND

- FOUND 1/2" IRON ROD
- SET 1/2" IRON ROD WITH R.L.S. CAP NO. 8419
- P.K. FD. P.K. NAIL WITH R.L.S. CAP NO. 8419
- FORMER ROW LINE
- EASEMENT OR ROW LINE
- ORIGINAL LOT LINES
- BOUNDARY ESTABLISHED
- RECORDED AS DISTANCE AND/OR BEARING
- (RA-)

SURVEY REQUESTED BY: NANCY MAST

SURVEYED ON: 7/24/97

PROPRIETORS: *WILBUR MAST & NANCY MAST*

I HEREBY CERTIFY THAT THIS LAND SURVEYING DOCUMENT WAS PREPARED AND THE RELATED SURVEY WORK WAS PERFORMED BY ME OR UNDER MY DIRECT PERSONAL SUPERVISION AND THAT I AM A DULY LICENSED LAND SURVEYOR UNDER THE LAWS OF THE STATE OF IOWA.

J. David Gibbs 8/1/97

J. DAVID GIBBS, P.E., RLS. REG. NO. 8419 DATE

MY LICENSE RENEWAL DATE IS DECEMBER 31,1998

LICENSED LAND SURVEYOR
J. DAVID GIBBS
8419
IOWA

PAGES OR SHEETS COVERED BY THIS SEAL: 1

GIBBS ENGINEERING & SURVEYING
PROFESSIONAL SERVICES BUILDING
223 WEST MAIN STREET, MANCHESTER, IA 52057

PROJECT NO. 97-29
SCALE: 1"=100'
DATE: 7/25/97
DRAWN BY: RLR
CHECKED BY: JDG
FIELD BK: D.L.
REVISED
SHEET 1 OF 1

DATE 8-1-97 BOOK 8 PAGE 71