344-4161


DELAWARE COUNTY IOWA
FILED
'97 AUG 8 AM 10
BOOK 8 PAGE 22
DELOUR L. FEYTH
DELAWARE CO. RECORDER

$14.00

PREPARED BY: J DAVID GIBBS; P.O. BOX 295 MANCHESTER, IA 52057 319-927-2434

PLAT OF SURVEY

LOTS 33, 34, 49, 50 AND 69 OF WILLIE'S SECOND SUBDIVISION, SECTION 14, T88N, R5W OF THE FIFTH P.M., DELAWARE COUNTY, IOWA

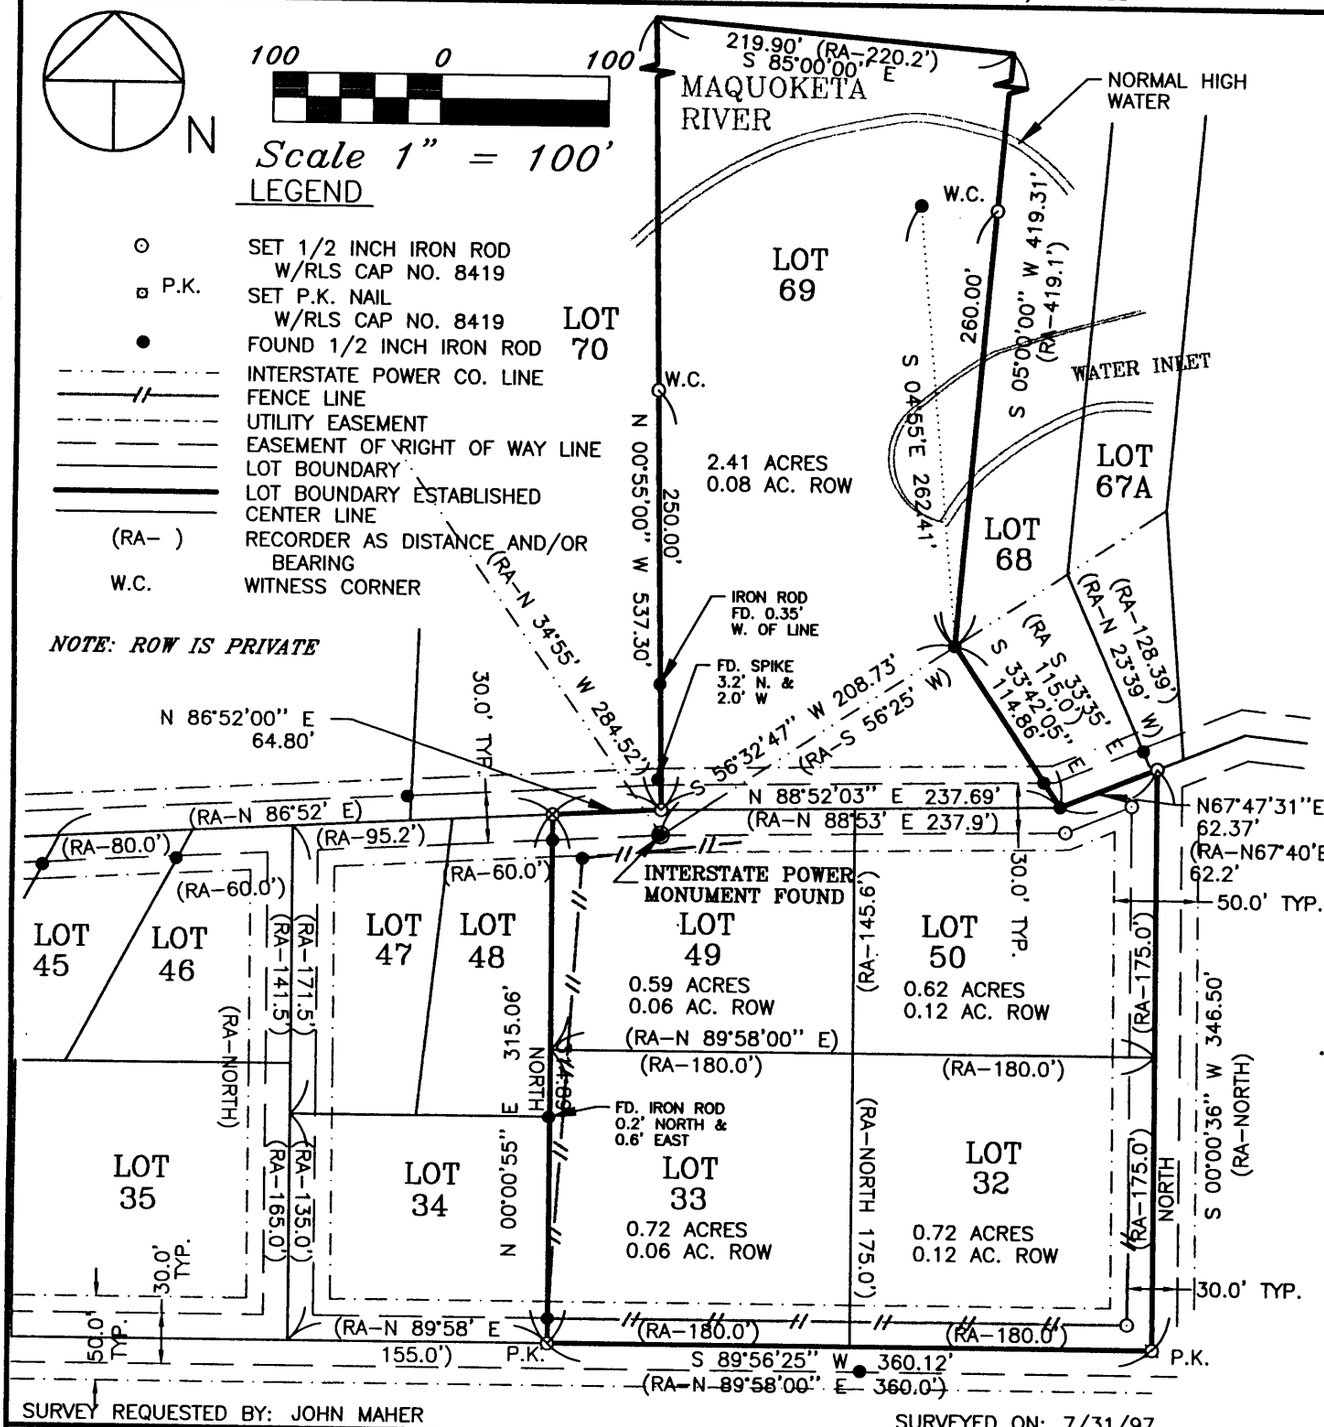

SURVEY REQUESTED BY: JOHN MAHER

SURVEYED ON: 7/31/97

PROPRIETORS: JOHN F. & JEANNNE E. MAHER

PROJECT NO. 97-31

I HEREBY CERTIFY THAT THIS LAND SURVEYING DOCUMENT WAS PREPARED AND THE RELATED SURVEY WORK WAS PERFORMED BY ME OR UNDER MY DIRECT PERSONAL SUPERVISION, AND THAT I AM A DULY LICENSED LAND SURVEYOR UNDER THE LAWS OF THE STATE OF IOWA.

J. David Gibbs 8/8/97

J. DAVID GIBBS, P.E., RLS. REG. NO. 8419 DATE

MY LICENSE RENEWAL DATE IS DECEMBER 31,1998

SCALE: 1"=100'

DATE: 8/4/97

DRAWN BY: JDG

CHECKED BY:

FIELD BK: D.L.

REVISED 8/8/97

SHEET 1 OF 1

LICENSED LAND SURVEYOR J. DAVID GIBBS 8419 IOWA

PAGES OR SHEETS COVERED BY THIS SEAL:

GIBBS ENGINEERING & SURVEYING
PROFESSIONAL SERVICES BUILDING
223 WEST MAIN STREET, MANCHESTER, IA 52057

Corrected Title 8/18/97

For Corrected Plat See Book 10C Page

DATE 8-8-97 BOOK 8 PAGE 22