FILED
Date 8-22-97
Cheryl Stufflebeam
Deputy County Auditor

AUG 22 1997

FILED
SHARON McCRABB
DELAWARE COUNTY AUDITOR

BOOK 8 CASE 25
DELAWARE COUNTY IOWA RECORDER
6.00

'97 AUG 22 PM 3 22
DELAWARE COUNTY IOWA
FILED


1-617

PREPARED BY: J DAVID GIBBS; P.O. BOX 295 MANCHESTER, IA 52057 319-927-2434

PLAT OF SURVEY

NORTH & SOUTH LINES OF LOT 2 OF H.L.C THIRD SUBDIVISION

PART OF THE SE 1/4 – NW 1/4 AND PART OF THE SW 1/4 – NE 1/4, SECTION 30, T88N, R4W OF THE FIFTH P.M., DELAWARE COUNTY, IOWA

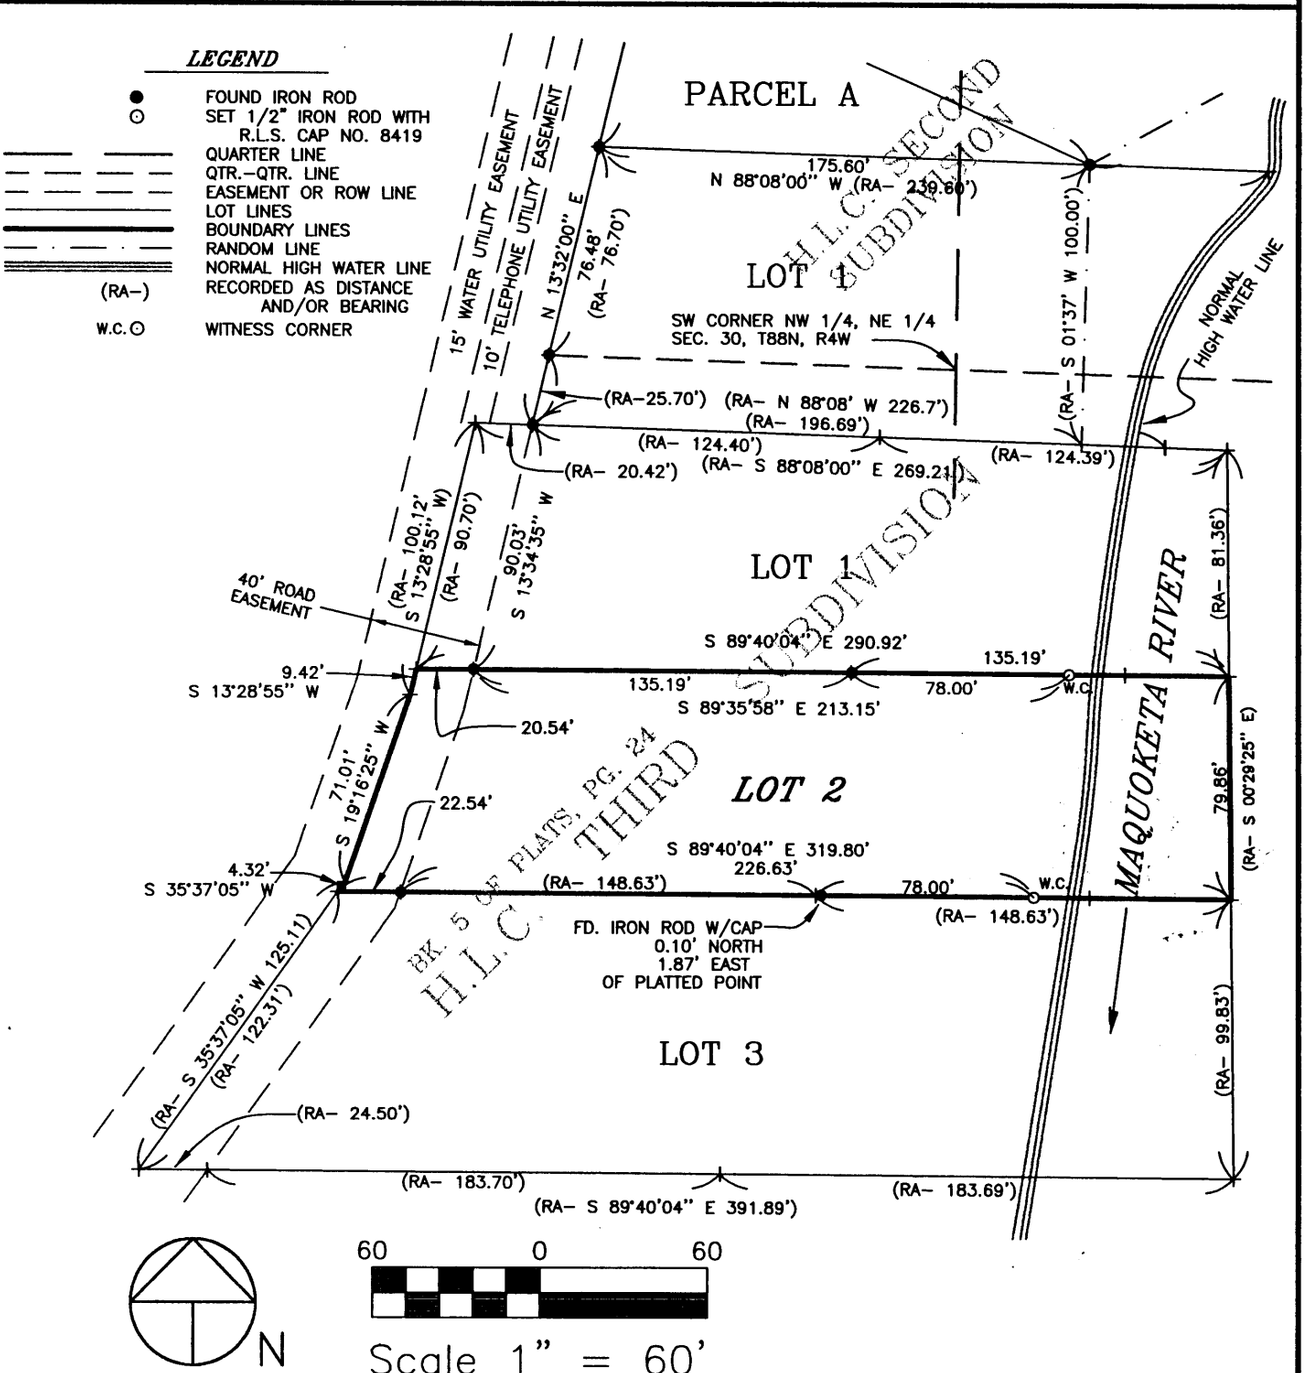

SURVEY REQUESTED BY: MARCHETA COOEY

SURVEYED ON: 8/11/97

LICENSED LAND SURVEYOR
J. DAVID GIBBS
8419
IOWA

PAGES OR SHEETS COVERED BY THIS SEAL: 1

PROPRIETORS:
ARCHIE W. COOEY JR. & MARCHETA R. COOEY

I HEREBY CERTIFY THAT THIS LAND SURVEYING DOCUMENT WAS PREPARED AND THE RELATED SURVEY WORK WAS PERFORMED BY ME OR UNDER MY DIRECT PERSONAL SUPERVISION AND THAT I AM A DULY LICENSED LAND SURVEYOR UNDER THE LAWS OF THE STATE OF IOWA.

J. David Gibbs 8/22/97

J. DAVID GIBBS, P.E., RLS. REG. NO. 8419 DATE

MY LICENSE RENEWAL DATE IS DECEMBER 31,1998

GIBBS ENGINEERING & SURVEYING
PROFESSIONAL SERVICES BUILDING
223 WEST MAIN STREET, MANCHESTER, IA 52057

PROJECT NO.	97–37
SCALE:	1"=60'
DATE:	8/15/97
DRAWN BY:	RLR
CHECKED BY:	JDG
FIELD BK:	D.L.
REVISED	
SHEET	1 OF 1

DATE 8-22-97 BOOK 8 PAGE 25