FILED
Date 9-2-97
John K. Klaus by CBD
County Assessor

SEP 2 1997

FILED
SHARON McCRAEB
DELAWARE COUNTY AUDITOR


'97 SEP 2 AM 10 8

3-688

PREPARED BY: J DAVID GIBBS; P.O. BOX 295 MANCHESTER, IA 52057 319-927-2434

PLAT OF SURVEY

THE EASTERLY LINE OF LOT 68 OF WILLIE'S SECOND SUBDIVISION, SECTION 14, T88N, R5W OF THE FIFTH P.M., DELAWARE COUNTY, IOWA

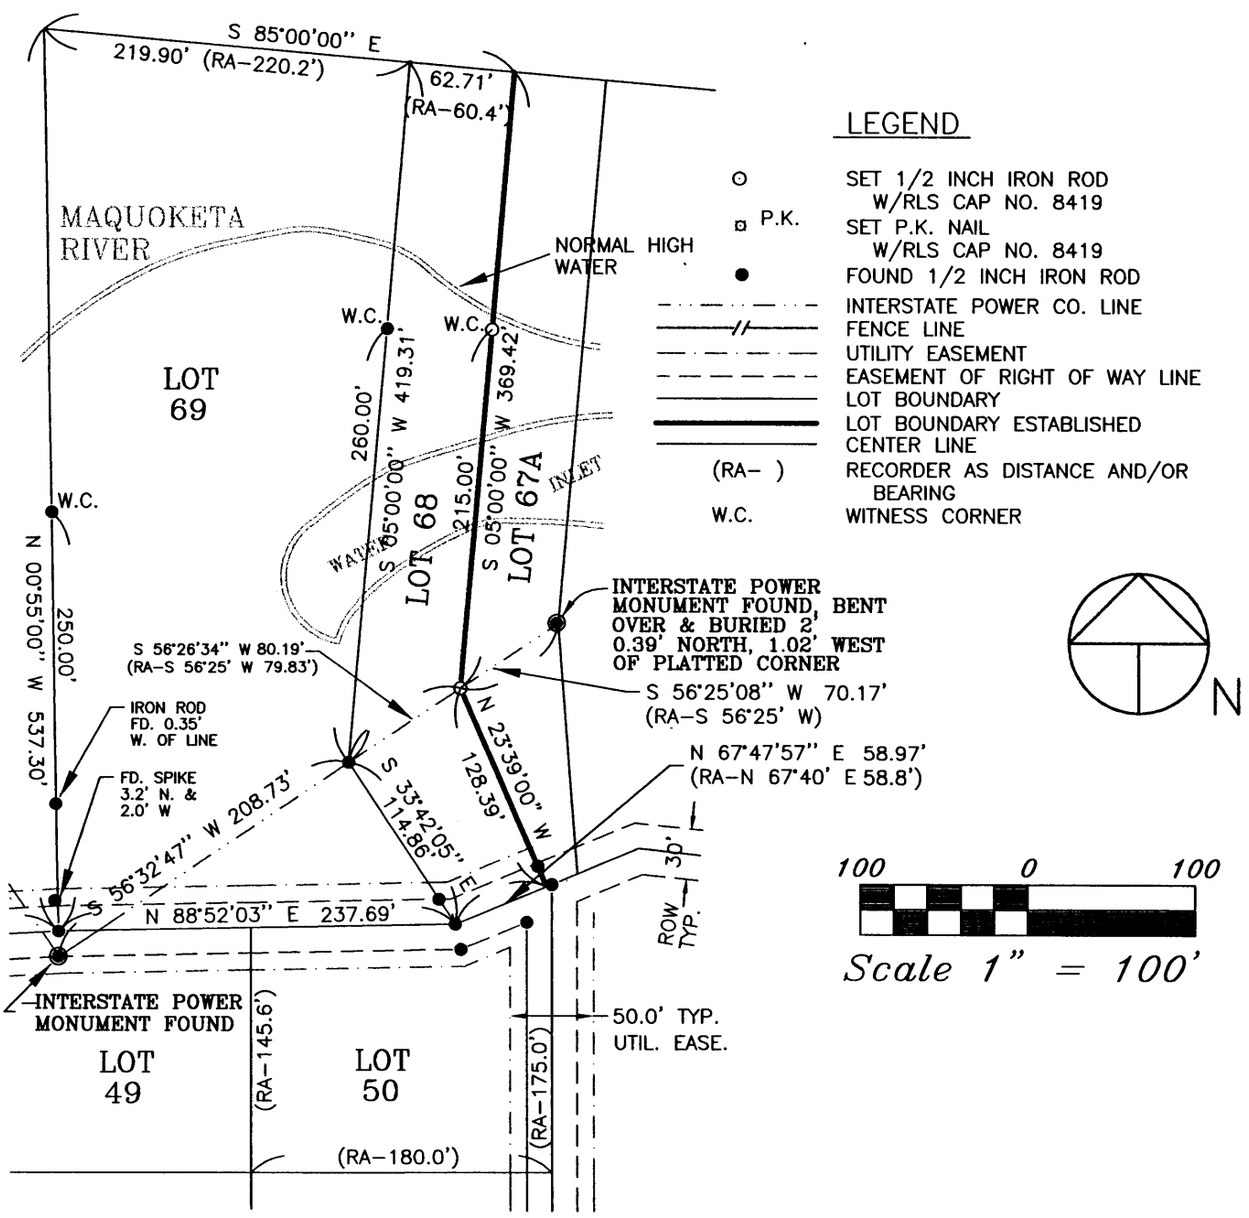

LEGEND

⊙	SET 1/2 INCH IRON ROD W/RLS CAP NO. 8419
⊡ P.K.	SET P.K. NAIL W/RLS CAP NO. 8419
●	FOUND 1/2 INCH IRON ROD
	INTERSTATE POWER CO. LINE
	FENCE LINE
	UTILITY EASEMENT
	EASEMENT OF RIGHT OF WAY LINE
	LOT BOUNDARY
	LOT BOUNDARY ESTABLISHED
	CENTER LINE
(RA–)	RECORDER AS DISTANCE AND/OR BEARING
W.C.	WITNESS CORNER

N

100 0 100

Scale 1" = 100'

SURVEY REQUESTED BY: BERNARD GREENWOOD

SURVEYED ON: 8/26/97

PROPRIETORS: BERNARD L. GREENWOOD

PROJECT NO. 97–38

I HEREBY CERTIFY THAT THIS LAND SURVEYING DOCUMENT WAS PREPARED AND THE RELATED SURVEY WORK WAS PERFORMED BY ME OR UNDER MY DIRECT PERSONAL SUPERVISION AND THAT I AM A DULY LICENSED LAND SURVEYOR UNDER THE LAWS OF THE STATE OF IOWA.

J. David Gibbs 8/29/97

J. DAVID GIBBS, P.E., RLS. REG. NO. 8419 DATE

MY LICENSE RENEWAL DATE IS DECEMBER 31,1998

LICENSED LAND SURVEYOR J. DAVID GIBBS 8419 IOWA

PAGES OR SHEETS COVERED BY THIS SEAL: 1

SCALE: 1"=100'

DATE: 8/28/97

DRAWN BY: JDG

CHECKED BY:

FIELD BK: D.L.

REVISED

SHEET 1 OF 1

GIBBS ENGINEERING & SURVEYING
PROFESSIONAL SERVICES BUILDING
223 WEST MAIN STREET, MANCHESTER, IA 52057

DATE 9-2-97 BOOK 8 PAGE 77