FILED
Date 11-21-97
County Assessor

NOV 21 1997

FILED
SHARON McCRAB
DELAWARE COUNTY AUDITOR


'97 NOV 21 PM 12

28-1597

PREPARED BY: J. DAVID GIBBS; P.O. BOX 295 MANCHESTER, IA 52057 (319-927-2434

PLAT OF SURVEY

LOT 8 AND THE SOUTH SIXTY-SIX (66.0') FEET OF LOT NINE (9), LOT TEN (10) AND THE WEST ONE HALF OF LOT ELEVEN (11), BLOCK TEN (10), DELHI, IOWA AS RECORDED IN L.D. BK. A, PGS. 128-129

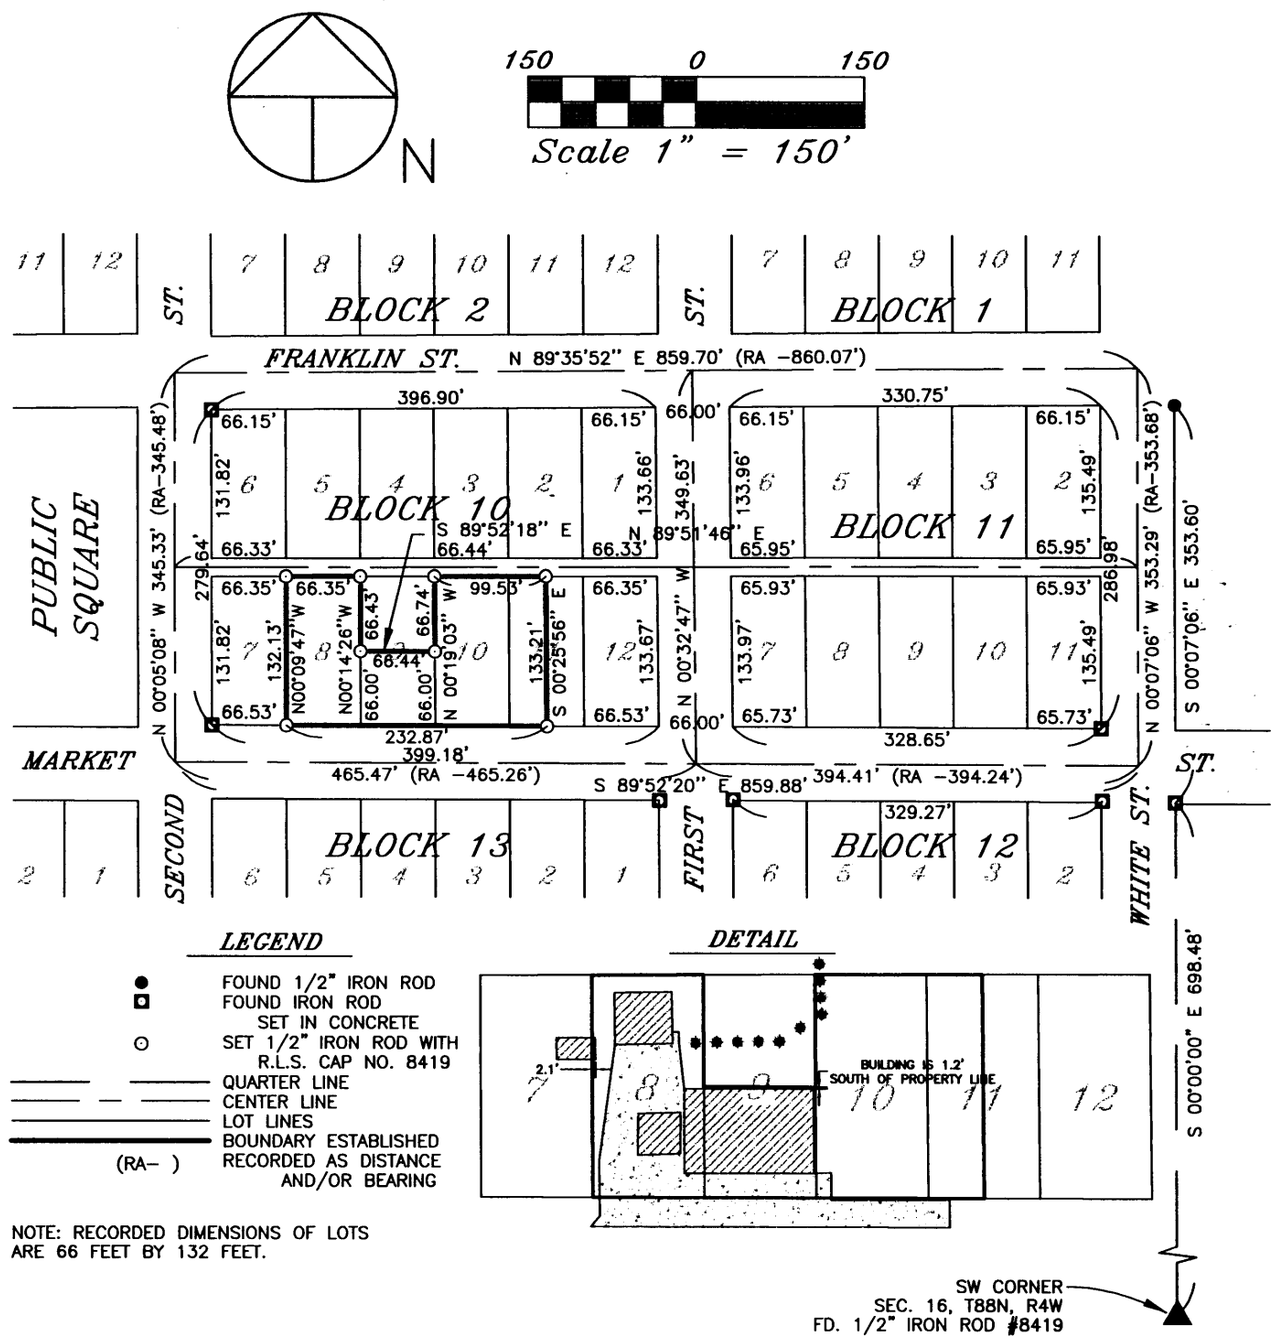

LEGEND

- ● FOUND 1/2" IRON ROD
- ■ FOUND IRON ROD SET IN CONCRETE
- ⊙ SET 1/2" IRON ROD WITH R.L.S. CAP NO. 8419
- QUARTER LINE
- CENTER LINE
- LOT LINES
- BOUNDARY ESTABLISHED
- (RA-) RECORDED AS DISTANCE AND/OR BEARING

DETAIL

NOTE: RECORDED DIMENSIONS OF LOTS ARE 66 FEET BY 132 FEET.

SW CORNER
SEC. 16, T88N, R4W
FD. 1/2" IRON ROD #8419

SURVEY REQUESTED BY: ATI GLOBAL, INC.

SURVEYED ON: 11/6 & 11/18/97

LICENSED LAND SURVEYOR
J. DAVID GIBBS
8419
IOWA

PAGES OR SHEETS COVERED BY THIS SEAL: 1

PROPRIETORS:
ADMINISTRATOR, SMALL BUSINESS ADMINISTRATION

I HEREBY CERTIFY THAT THIS LAND SURVEYING DOCUMENT WAS PREPARED AND THE RELATED SURVEY WORK WAS PERFORMED BY ME OR UNDER MY DIRECT PERSONAL SUPERVISION AND THAT I AM A DULY LICENSED LAND SURVEYOR UNDER THE LAWS OF THE STATE OF IOWA.

J. David Gibbs 11/21/97

J. DAVID GIBBS, P.E., L.S. REG. NO. 8419 DATE

MY LICENSE RENEWAL DATE IS DECEMBER 31,1998

GIBBS ENGINEERING & SURVEYING
PROFESSIONAL SERVICES BUILDING
223 WEST MAIN STREET, MANCHESTER, IA 52057

PROJECT NO. 97-47
SCALE: 1"=150'
DATE: 11/19/97
DRAWN BY: RLR
CHECKED BY: JDG
FIELD BK: D.L.
REVISED
SHEET 1 OF 1

DATE 11-21-97 BOOK 8 PAGE 94