FILED
Date 12-3-97
John R Klaudy
County Assessor

DEC 3 1997

FILED
SHARON KLAUDY
DELAWARE COUNTY AUDITOR

'97 DEC 3 AM 8

8 PAGE 92

6.00


31-1902

DELAWARE COUNTY IOWA
FILED

PREPARED BY: J DAVID GIBBS; P.O. BOX 295 MANCHESTER, IA 52057 319-927-2434

PLAT OF SURVEY

LOT 9 OF LOGAN'S SECOND SUBDIVISION & LOT 16 OF LOGAN – BLACK FIRST ADDITION, ALL OF DELAWARE COUNTY, IOWA, PART OF THE S 1/2 OF SECTION 14, T88N, R5W OF THE FIFTH P.M.

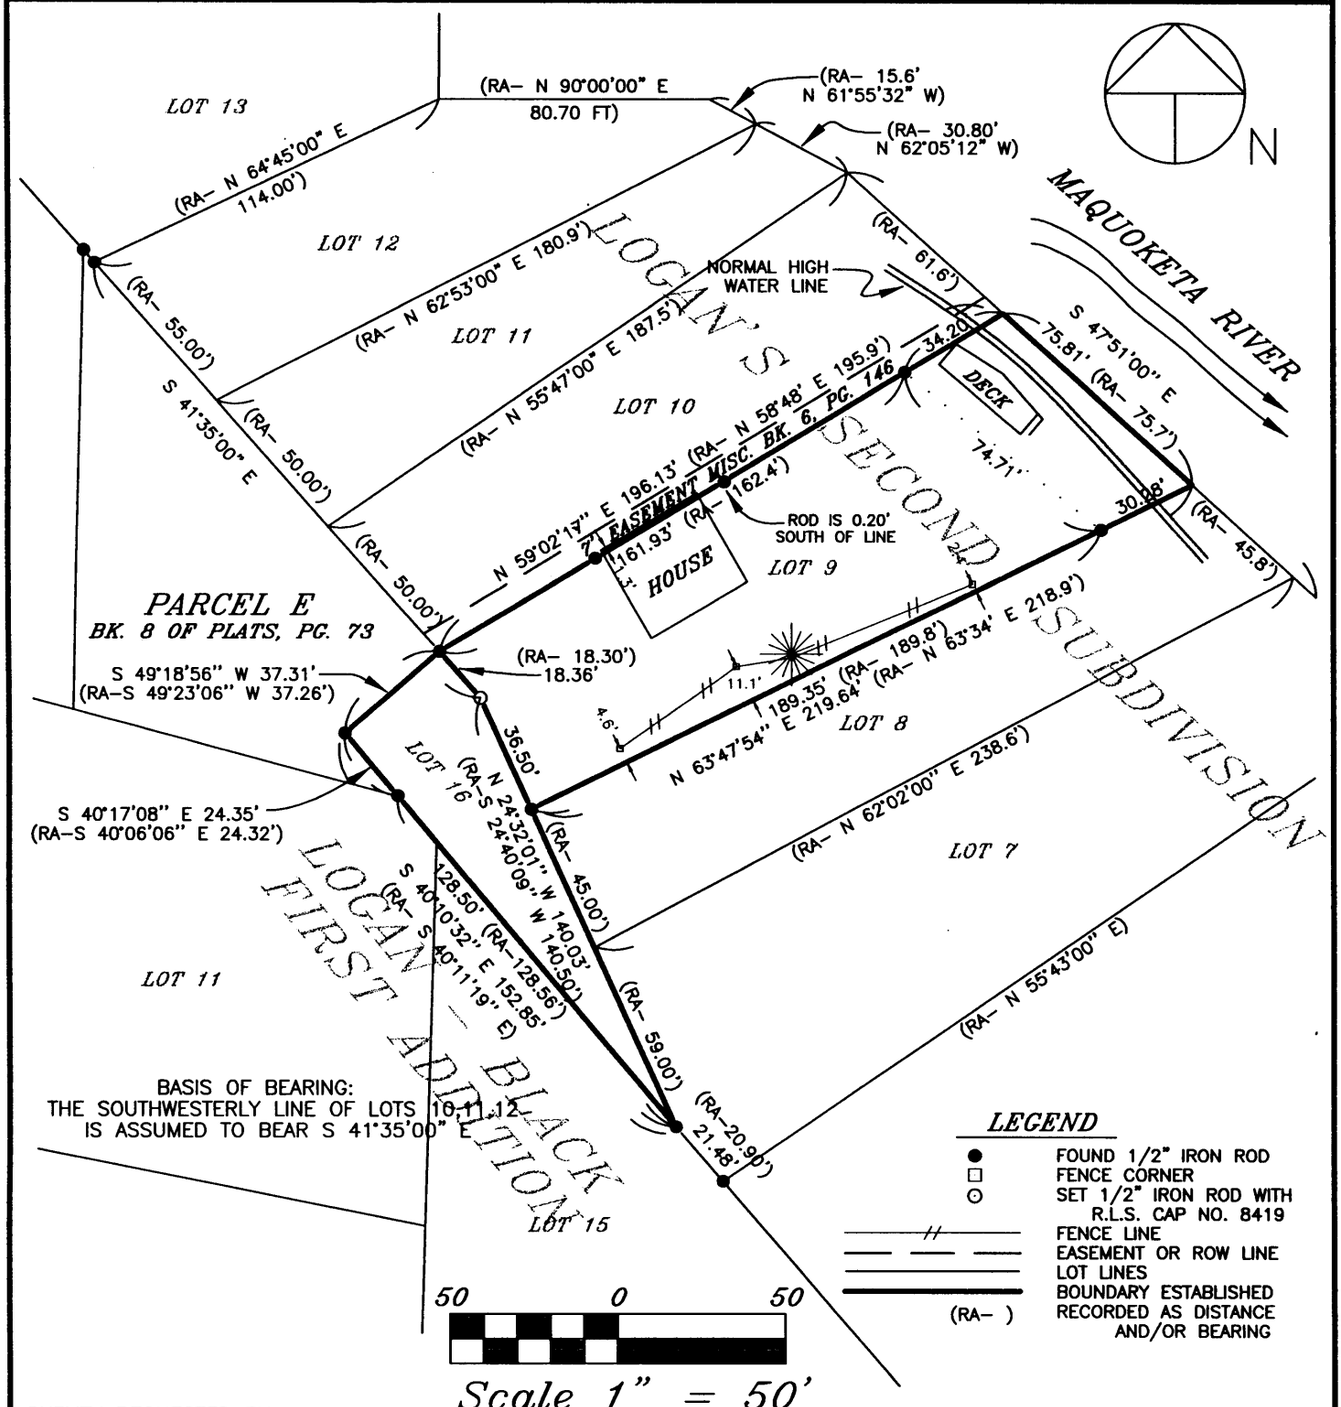

SURVEY REQUESTED BY: DENNIS WOOD

SURVEYED ON: 11/25/97

LICENSED LAND SURVEYOR
J. DAVID GIBBS
8419
IOWA

PAGES OR SHEETS COVERED BY THIS SEAL: 1

PROPRIETORS:
JAMES F. KEPPLER & DONNA LEE KEPPLER

I HEREBY CERTIFY THAT THIS LAND SURVEYING DOCUMENT WAS PREPARED AND THE RELATED SURVEY WORK WAS PERFORMED BY ME OR UNDER MY DIRECT PERSONAL SUPERVISION AND THAT I AM A DULY LICENSED LAND SURVEYOR UNDER THE LAWS OF THE STATE OF IOWA.

J. David Gibbs 12/2/97

J. DAVID GIBBS, P.E., L.S. REG. NO. 8419 DATE

MY LICENSE RENEWAL DATE IS DECEMBER 31,1998

GIBBS ENGINEERING & SURVEYING
PROFESSIONAL SERVICES BUILDING
223 WEST MAIN STREET, MANCHESTER, IA 52057

PROJECT NO. 97-58
SCALE: 1"=50'
DATE: 12/1/97
DRAWN BY: RLR
CHECKED BY: JDG
FIELD BK: D.L.
REVISED
SHEET 1 OF 1

DATE 12-3-97 BOOK 8 PAGE 92