51-2461
DELAWARE COUNTY IOWA
FILED
'98 FEB 23 PM 2
8 PAGE 108
PEYTON
RECORDED
6.00

FILED
DELAWARE COUNTY AUDITOR


FEB 23 1998

FILED
Date 2-23-98
By

# PLAT OF SURVEY

## NORTH & SOUTH LINES OF LOT 10 OF H.L.C THIRD SUBDIVISION

PART OF THE SE 1/4 – NW 1/4 AND PART OF THE SW 1/4 – NE 1/4,
SECTION 30, T88N, R4W OF THE FIFTH P.M., DELAWARE COUNTY, IOWA

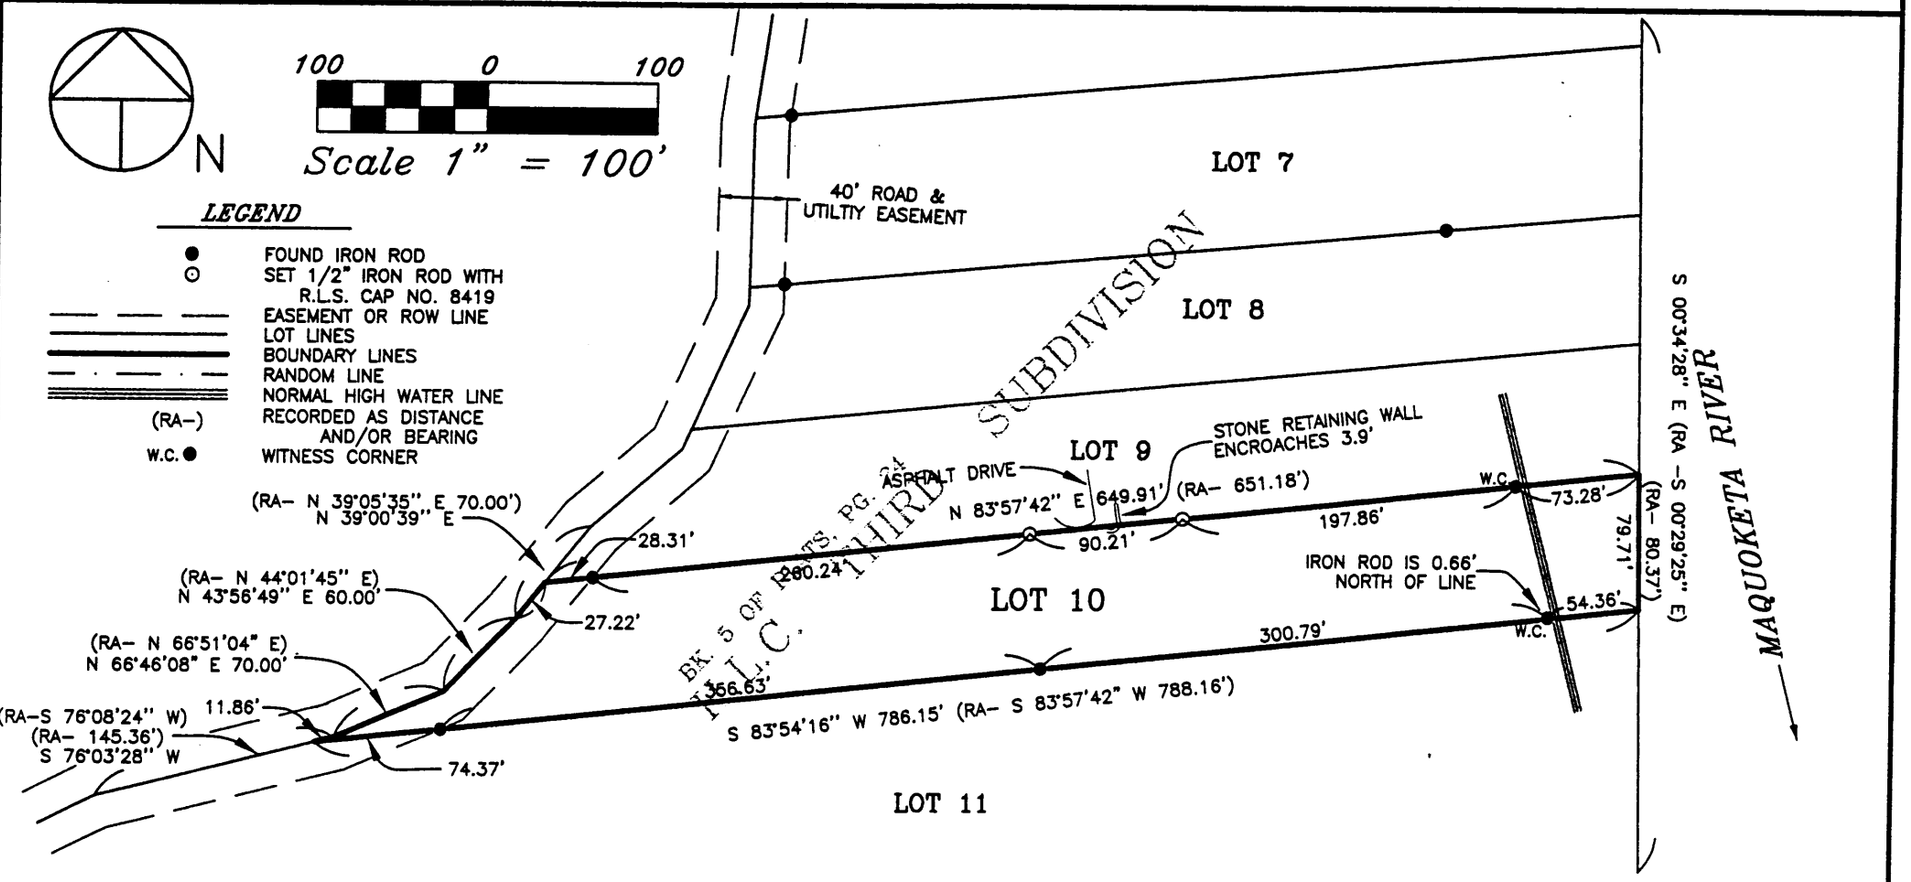


SURVEY REQUESTED BY: MARCHETA COOEY

SURVEYED ON: 1/13–1/14/98

| | |
|---|---|
| SCALE: 1"=100' | PROPRIETORS: *ARCHIE W. COOEY JR. & MARCHETA R. COOEY* |
| DATE: 1/19/98 | PROJECT NO. 97-04 |
| DRAWN BY: RLR | I HEREBY CERTIFY THAT THIS LAND SURVEYING DOCUMENT WAS PREPARED AND THE RELATED SURVEY WORK WAS PERFORMED BY ME OR UNDER MY DIRECT PERSONAL SUPERVISION AND THAT I AM A DULY LICENSED LAND SURVEYOR UNDER THE LAWS OF THE STATE OF IOWA. |
| CHECKED BY: JDG | J. DAVID GIBBS, P.E., RLS. LISCENSE #8419 2/23/98 DATE |
| FIELD BK: D.L. | MY LICENSE RENEWAL DATE IS DECEMBER 31,1998 |
| REVISED | GIBBS ENGINEERING & SURVEYING |
| SHEET 1 OF 1 | PROFESSIONAL SERVICES BUILDING 223 WEST MAIN STREET, MANCHESTER, IA 52057 |

LICENSED LAND SURVEYOR
J. DAVID GIBBS
8419
IOWA
PAGES OR SHEETS COVERED BY THIS SEAL: 1

PREPARED BY: J. DAVID GIBBS; P.O. BOX 295 MANCHESTER, IA 52057 319-927-2434

DATE 2-23-98 BOOK 8 PAGE 108