FILED
Date 10-27-98
Cheryl Stufflebeam
dep. County Assessor

FILED
SHARON McCRABB
DELAWARE COUNTY AUDITOR

OCT 27 1998


BOOK 8 PAGE 168
DEBORAH LEYTON
DELAWARE COUNTY RECORDER
$ 6.00

1990 OCT 27 AM 10: 04
DELAWARE COUNTY IOWA
FILED ✓
1481

PREPARED BY: J DAVID GIBBS; P.O. BOX 295 MANCHESTER, IA 52057 319-927-2434

PLAT OF SURVEY

THE NE 1/4 OF THE SE 1/4 OF SEC. 1, T89N, R6W OF THE FIFTH P.M., DELAWARE COUNTY, IOWA

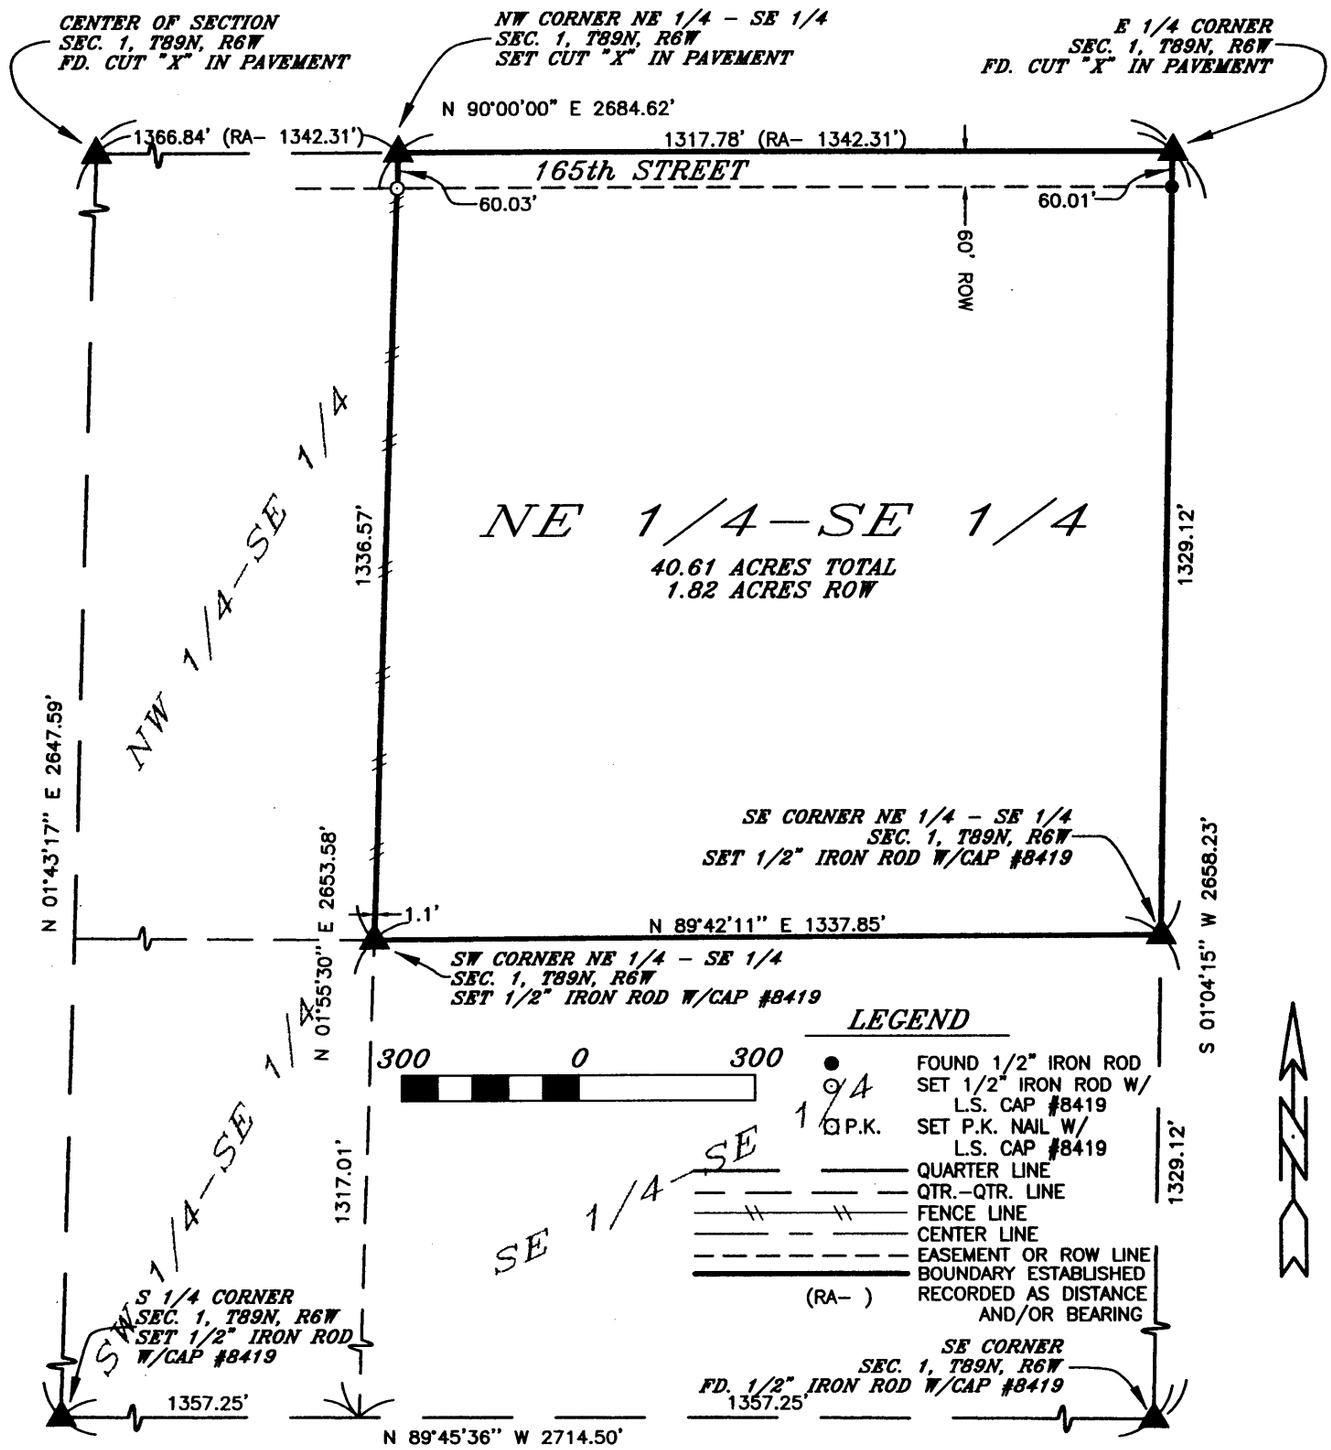

SURVEY REQUESTED BY: KENT A. BERGSTRAND

SURVEYED ON: 10/12/98 & 10/15/98

PROPRIETORS: *KENT A. BERGSTRAND*

PROJECT NO. 98-69

I HEREBY CERTIFY THAT THIS LAND SURVEYING DOCUMENT WAS PREPARED AND THE RELATED SURVEY WORK WAS PERFORMED BY ME OR UNDER MY DIRECT PERSONAL SUPERVISION AND THAT I AM A DULY LICENSED LAND SURVEYOR UNDER THE LAWS OF THE STATE OF IOWA.

J. DAVID GIBBS, P.E., L.S. LIC. #8419 DATE 10/26/98

MY LICENSE RENEWAL DATE IS DECEMBER 31,1998

LICENSED LAND SURVEYOR
J. DAVID GIBBS
8419
IOWA

PAGES OR SHEETS COVERED BY THIS SEAL: 1

SCALE: 1"=300'

DATE: 10/15/98

DRAWN BY: RLR

CHECKED BY: JDG

FIELD BK: D.L.

REVISED

SHEET 1 OF 1

GIBBS ENGINEERING & SURVEYING
PROFESSIONAL SERVICES BUILDING
223 WEST MAIN STREET, MANCHESTER, IA 52057

DATE 10-27-98 BOOK 8 PAGE 168