DELAWARE COUNTY IOWA
FILED
1483
1998 OC 27 AM 10: 07
BOOK 2 PAGE 155
DEBORAH L. FEYTON
DELAWARE CO. RECORDER
16.00

PREPARED BY: J. DAVID GIBBS 223 WEST MAIN STREET MANCHESTER, IA 52057, 319-927-2434

UNITED STATES PUBLIC LAND SURVEY CORNER CERTIFICATE OF


Land Survey Monuments situated in Section 1, Township T89N, Range R6W, of the Fifth Principal Meridian, Delaware County, Iowa. Previously recorded in Not Recorded in County Recorder's Office.
(book, page, document number, etc.)

(Show reason for preparing this certificate, the evidence and detailed procedures used in establishing the corner positions monumentation found or placed.)

Monument Description and Remarks: SE Corner NE 1/4 – SE 1/4, Set Monument proportionate between E 1/4 Corner & SE Corner.

SW Corner NE 1/4 – SE 1/4, Set Mon. in line with midpoint between SE and S 1/4 Corners and NW Corner NE 1/4 – SE 1/4 and in line with fenceline to East

PLAN VIEW

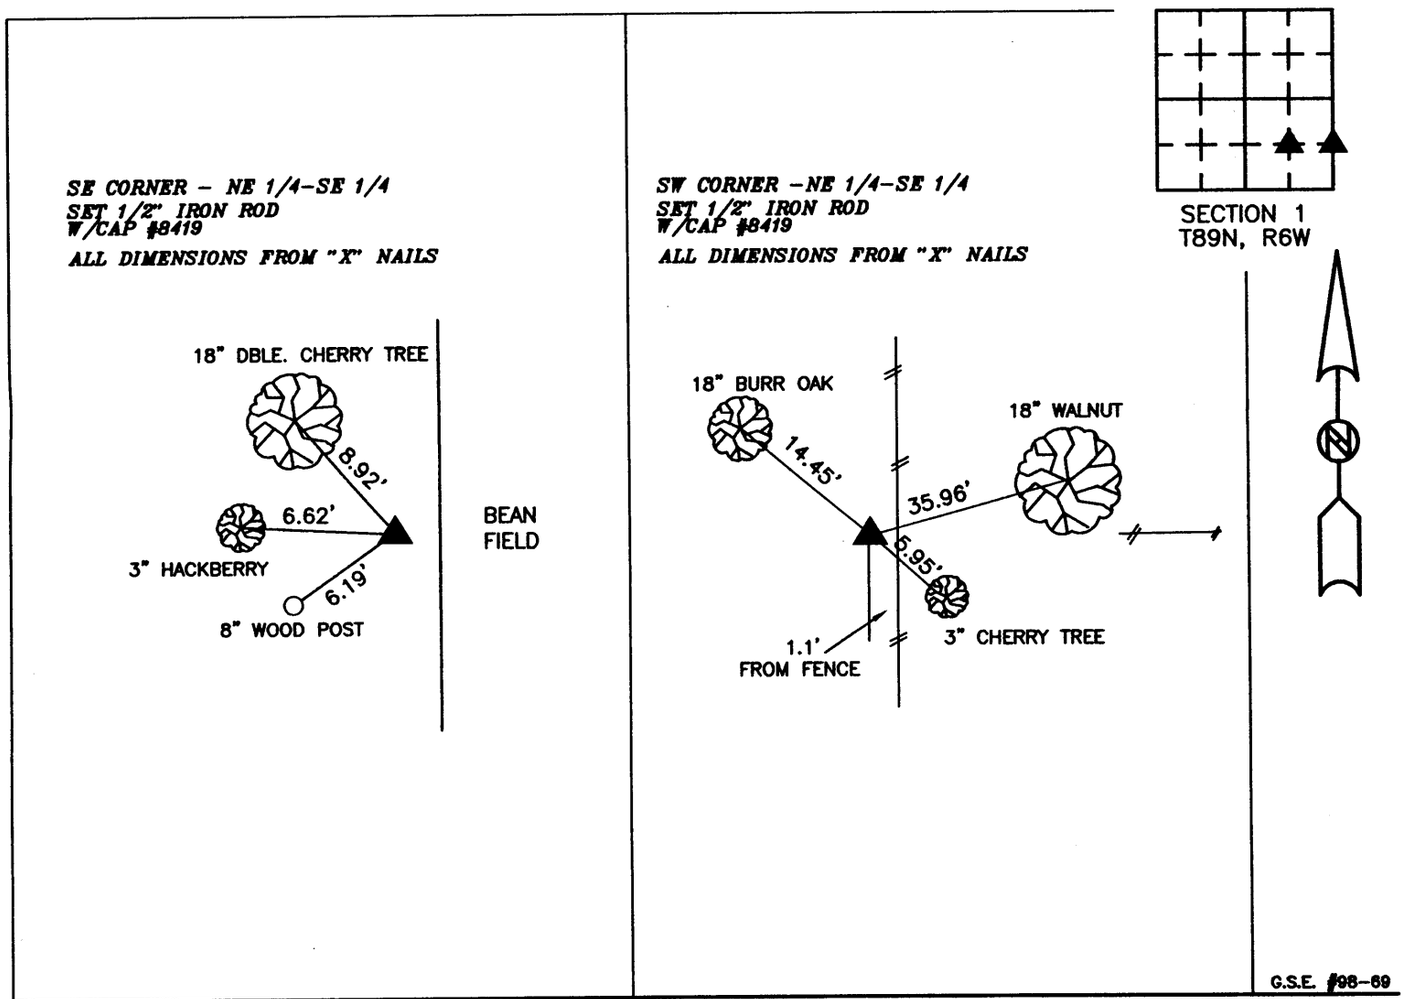

I hereby certify that this land surveying document was prepared and the related survey work was performed by me or under my direct personal supervision and that I am a duly licensed land surveyor under the laws of the State of Iowa.

Signature J. David Gibbs

Date 10/26/98 Reg. No. 8419

My license renewal date is December 31, 1998

Seal

LICENSED LAND SURVEYOR
J. DAVID GIBBS
8419
IOWA

List Corners to be Indexed:

Corners	Section	Township	Range
SE NE 1/4–SE 1/4	1	T89N	R6W
SW NE 1/4–SE 1/4			

Pages or sheets covered by this seal: 1

DATE 10-27-98 BOOK 2 PAGE 155