FILED
Date 11-13-98
County Assessor

NOV 13 1998

FILED
DELAWARE COUNTY, IOWA

BOOK 8 PAGE 171
DEBORAH L. PEYTON
DELAWARE CO. RECORDER
11.00


1998 NOV 13 AM 10:4

DELAWARE COUNTY IOWA
FILED
1714

PREPARED BY: J DAVID GIBBS; P.O. BOX 295 MANCHESTER, IA 52057 319-927-2434

PLAT OF SURVEY

LOT 25, LOGANS SECOND SUBDIVISION, RECORDED IN PLAT BOOK 4, PAGE 55
LOT 7, LOGAN'S SIXTH SUBDIVISION, RECORDED IN PLAT BOOK 5, PAGE 82

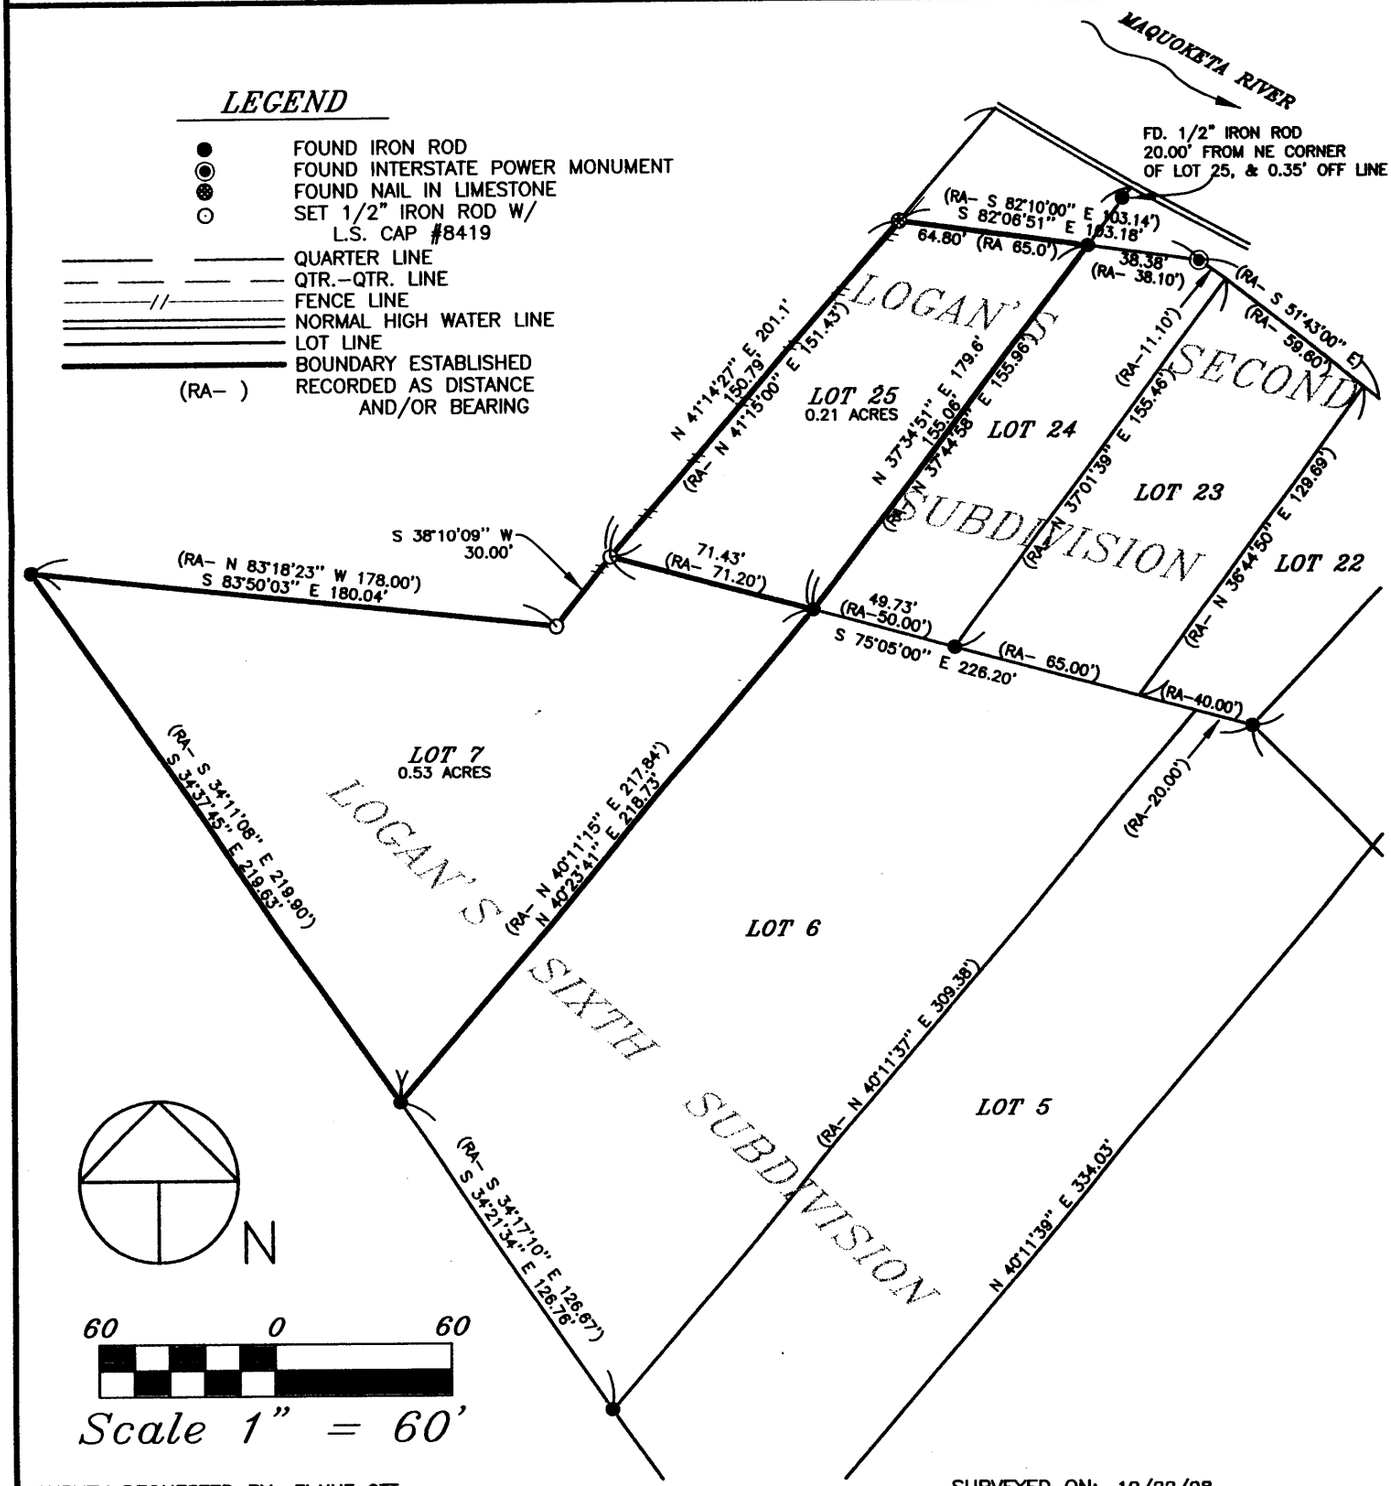

SURVEY REQUESTED BY: ELAINE OTT

SURVEYED ON: 10/22/98

PROPRIETORS: *HAROLD S. OTT & ELAINE A. OTT*

I HEREBY CERTIFY THAT THIS LAND SURVEYING DOCUMENT WAS PREPARED AND THE RELATED SURVEY WORK WAS PERFORMED BY ME OR UNDER MY DIRECT PERSONAL SUPERVISION AND THAT I AM A DULY LICENSED LAND SURVEYOR UNDER THE LAWS OF THE STATE OF IOWA.

J. DAVID GIBBS, P.E., L.S. LIC. #8419 DATE 11/12/98

MY LICENSE RENEWAL DATE IS DECEMBER 31,1998

LICENSED LAND SURVEYOR
J. DAVID GIBBS
8419
IOWA

PAGES OR SHEETS COVERED BY THIS SEAL: 1

GIBBS ENGINEERING & SURVEYING
PROFESSIONAL SERVICES BUILDING
223 WEST MAIN STREET, MANCHESTER, IA 52057

PROJECT NO. 98-82
SCALE: 1"=60'
DATE: 11/5/98
DRAWN BY: RLR
CHECKED BY: JDG
FIELD BK: D.L.
REVISED
SHEET 1 OF 2

DATE 11-13-98 BOOK 8 PAGE 171

OWNER'S ACKNOWLEDGMENT

I Harold S. Ott and Elaine A. Ott of Linn County, State of Iowa, do hereby certify that the above survey, as shown by the attached Plat, is made with our free consent, and in accordance with our desire.

Harold S. Ott

Harold S. Ott

Elaine A. Ott

Elaine A. Ott

State of Iowa)
)
County of Iowa) Ss:

On this 9th day of Nov A.D. 1998, before me a Notary Public in and for said County, personally appeared Harold S. Ott and Elaine A. Ott to me known to be the person(s) named and who executed the foregoing instrument, and acknowledged that they executed the same as their voluntary act and deed.

Shirley A. Walter

Notary Public in and for said County