FILED
Date 9-8-99
John R. Klaus by
County Assessor

SEP 8 1999


PAID
$9.00

1999 SEP -8 PM 4:02
DELAWARE COUNTY IOWA
FILED
RECORDED TRANSFER
DELAWARE COUNTY AUDITOR
BOOK 1999 PAGE 353

Prepared by: TRI-STATE Engineers, P.C. 1919-210th Street Manchester, Iowa 52057 Ph#319-927-2060

# PLAT OF SURVEY

LOTS 743-760 AND THE WEST 17' OF LOT 761, TOWN OF DELAWARE, IOWA.

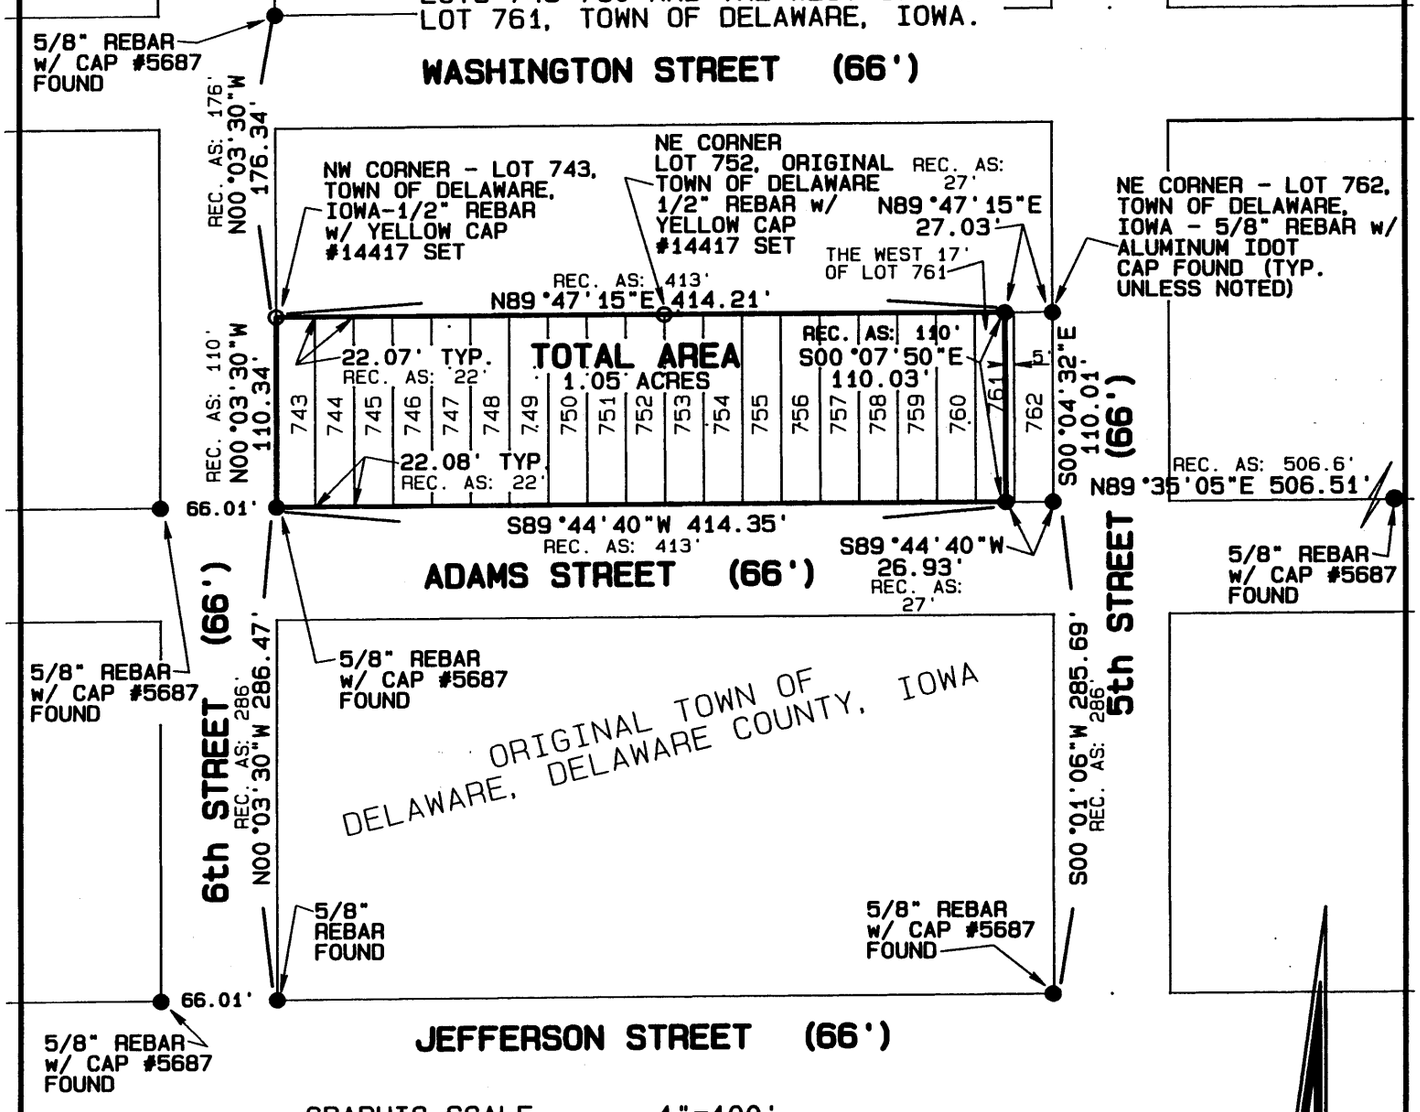


PROPRIETOR: DONALD J. SELLNER
SURVEY REQUESTED BY: DONALD J. SELLNER

LEGAL DESCRIPTION:
LOTS 743, 744, 745, 746, 747, 748, 749, 750, 751, 752, 753, 754, 755, 756, 757, 758, 759, 760 AND THE WEST 17 FEET OF LOT 761, ALL IN DELAWARE, IOWA, ACCORDING TO PLAT RECORDED IN BOOK 2 OF LAND DEEDS, PAGE 488-489.

LICENSED LAND SURVEYOR
DAVID P. SCHNEIDER 14417
IOWA

I hereby certify that this land surveying document was prepared and the related survey work was performed by me or under my direct personal supervision and that I am a duly licensed Land Surveyor under the laws of the State of Iowa.

David P. Schneider 9/8/99

David P. Schneider P.L.S. #14417 Date:
My license renewal date is December 31, 1999.

Pages or sheets covered by this seal: THIS SHEET ONLY


TRI-STATE
Engineers, P.C.
1919 - 210th Street
Manchester, Iowa 52057
Ph# 319-927-2060


Project: 99-0071
Date: 8/23/99
Sheet: 1 of 1