Glen Puffett
P.O. Box 177
Dundee, IA

FILED
Date 9.9.99
John R. Klaus by


SEP 9 1999

DELAWARE COUNTY IOWA
FILED
1999 SEP -9 AM 10:

MOHN SURVEYING • ROGER R. MOHN • 1888 GREAT RIVER ROAD • LANSING, IOWA 52151 • 319-538-4067

PLAT OF SURVEY
OF

PARCEL "M" BEING PART OF THE SOUTHEAST QUARTER OF THE NORTHWEST QUARTER (SE¼-NW¼) OF SECTION 27, TOWNSHIP 90 NORTH, RANGE 6 WEST OF THE FIFTH PRINCIPAL MERIDIAN, DELAWARE COUNTY, IOWA.

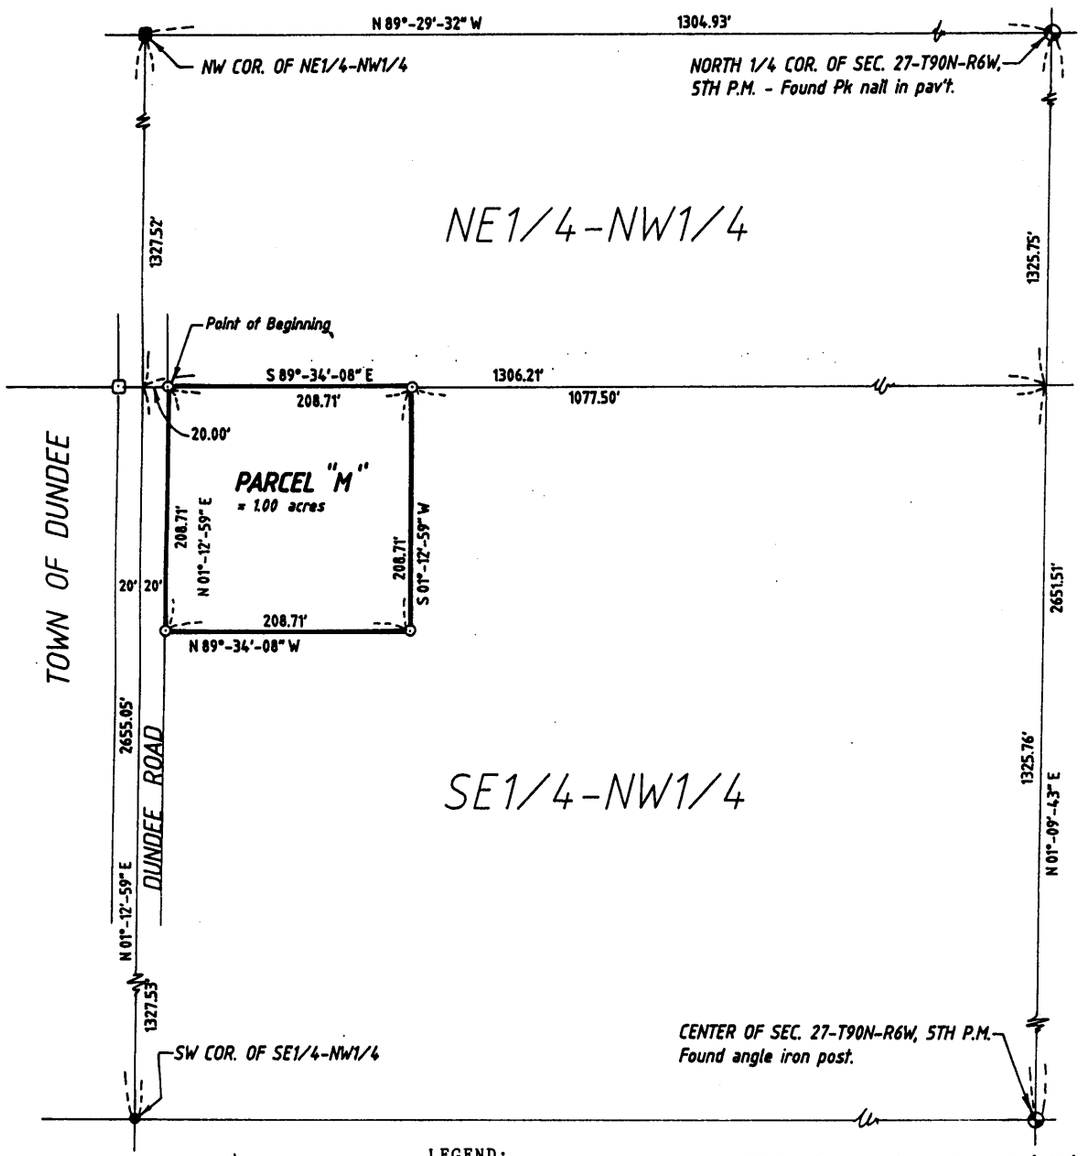

LEGEND:
- Parcel boundary established.
- Found ½"ϕ iron rod w/cap no. 10165.
- Found 1"ϕ iron pipe w/o cap.
- Found ½"ϕ iron rod w/cap no. 6505.
- Set ½"ϕ iron rod w/cap.

NOTE: The west line of the SE¼-NW¼ of Section 27, T90N, R6W is assumed to bear N 01°-12'-59" E.

SCALE: 1"=150'
0 50' 100' 150'

Survey requested by: Glen Puffett
Proprietor: Puffett Farms, Inc.

Surveyed: Aug. 24, 1999
(138, 55)

LICENSED LAND SURVEYOR
ROGER R. MOHN
10165
IOWA

I hereby certify that this land surveying document was prepared and the related survey work was performed by me or under my direct personal supervision and that I am a duly licensed Land Surveyor under the laws of the State Of Iowa.

Roger R Mohn September 4, 1999

Roger R. Mohn *Date*

License Number 10165

My license renewal date is December 31, 2000

Pages or sheets covered by this seal:
This sheet only.

PLAT OF SURVEY OF:

Parcel "M" being part of the Southeast Quarter of the Northwest Quarter (SE1/4-NW1/4) of Section Twenty-seven (27), Township Ninety (90) North, Range Six (6) West of the Fifth Principal Meridian, Delaware County, Iowa, containing 1.00 acres, more or less, and more particularly described by metes and bounds as follows:

Commencing at the Southwest Corner of the Southeast Quarter of the Northwest Quarter (SE1/4-NW1/4) of Section 27, Township 90 North, Range 6 West of the 5th P.M.; thence N 01°-12'-59" E, 1327.53 feet along the west line of said SE1/4-NW1/4; thence S 89°-34'-08" E, 20.00 feet along the north line of said SE1/4-NW1/4 to the Point of Beginning; thence S 89°-34'-08" E, 208.71 feet along the north line of said SE1/4-NW1/4; thence S 01°-12'-59" W, 208.71 feet; thence N 89°-34'-08" W, 208.71 feet; thence N 01°-12'-59" E, 208.71 feet to the Point of Beginning. Said described parcel contains 1.00 acres, more or less. The west line of the SE1/4-NW1/4 of Section 27, T90N, R6W is assumed to bear N 01°-12'-59" E.

LICENSED LAND SURVEYOR
ROGER R. MOHN 10165
IOWA

I hereby certify that this land surveying document was prepared and the related survey work was performed by me or under my direct personal supervision and that I am a duly licensed Land Surveyor under the laws of the State Of Iowa.

Roger R. Mohn September 4, 1999

Roger R. Mohn *Date*

License Number 10165

My license renewal date is December 31, 2000

Pages or sheets covered by this seal:

This sheet only.

The attached plat represents a survey of Parcel "M" being part of the Southeast Quarter of the Northwest Quarter (SE¼-NW¼) of Section 27, Township 90 North, Range 6 West of the Fifth Principal Meridian, Delaware County, Iowa.

I, GLENN L. PUFFETT of Delaware County, State of Iowa, being a duly sworn representative of Puffett Farms, Inc., do hereby certify that the above survey, as shown by the attached Plat, is made with my free consent and in accordance with the desire of the Board of Directors of said Corporation.

Glenn L. Puffett, Pres.

STATE OF IOWA, Delaware County, ss.

On the 9 day of 9 A.D. 1999 before me, a Notary Public in and for said County, personally appeared Glenn L. Puffett, to me personally known, who being by me duly affirmed did say that person is Glenn L. Puffett of Puffett Farms, Inc., that ~~the~~ seal affixed to said instrument ~~is the seal of said Corporation~~ and that said instrument was signed ~~and sealed~~ on behalf of said Corporation by authority of its Board of Directors and the said Glenn L. Puffett acknowledged the execution of said instrument to be the voluntary act and deed of said Corporation by it voluntarily executed.

Witness my hand and seal.

Carolyn A. Wilson

Notary Public in and for said County

NOTARIAL SEAL IOWA
CAROLYN A. WILSON
MY COMMISSION EXPIRES
12-17-01