FILED
Date 9-20-99
County Assessor

SEP 20 1999

FILED

1999 SEP 20 AM 9:2


DELAWARE COUNTY, IOWA
FILED

BOOK 1999 PAGE 3314
DEBORAH L. PETERSON
DELAWARE CO. RECORDER
6.00

PREPARED BY: J DAVID GIBBS; P.O. BOX 295 MANCHESTER, IA 52057 319-927-2434

PLAT OF SURVEY

LOT 11 & LOT 12, EXCEPT THE S. 89.0 FEET OF LOT 12, OF THE CEDARS SUBDIVISION, PART OF THE NW 1/4 OF THE SE 1/4, SECTION 14, T88N, R5W OF THE FIFTH P.M., DELAWARE COUNTY, IOWA

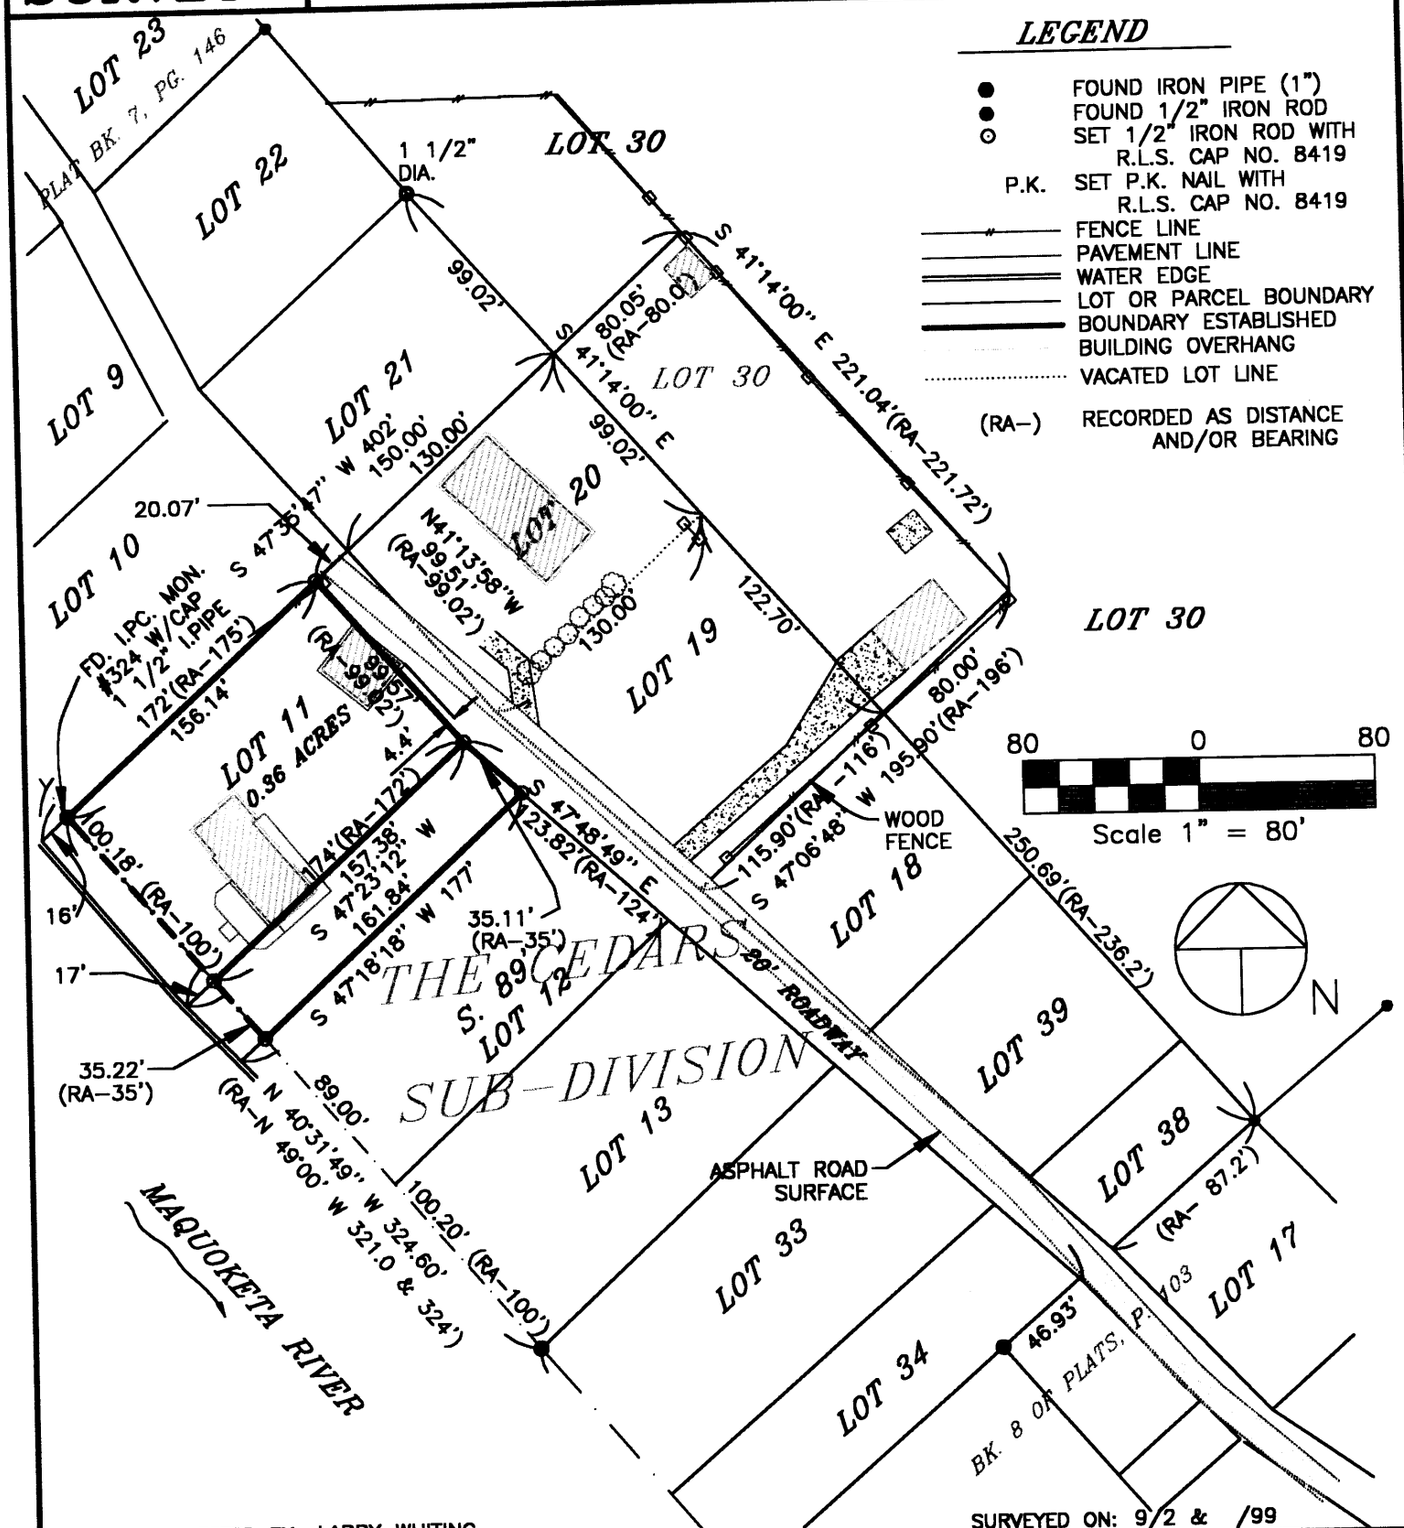

SURVEY REQUESTED BY: LARRY WHITING

SURVEYED ON: 9/2 & /99

PROPRIETORS: *LAWRENCE F. WHITING & JOYCE A. WHITING*

PROJECT NO. 99-57

I HEREBY CERTIFY THAT THIS LAND SURVEYING DOCUMENT WAS PREPARED AND THE RELATED SURVEY WORK WAS PERFORMED BY ME OR UNDER MY DIRECT PERSONAL SUPERVISION AND THAT I AM A DULY LICENSED LAND SURVEYOR UNDER THE LAWS OF THE STATE OF IOWA.

J. DAVID GIBBS, P.E., L.S. LIC. #8419 DATE 9/17/99

MY LICENSE RENEWAL DATE IS DECEMBER 31, 2000

LICENSED LAND SURVEYOR J. DAVID GIBBS 8419 IOWA

PAGES OR SHEETS COVERED BY THIS SEAL: 1

SCALE: 1"=80'

DATE: 9/14/99

DRAWN BY: JDG

CHECKED BY:

FIELD BK: D.L.

REVISED

SHEET 1 OF 1

GIBBS ENGINEERING & SURVEYING
PROFESSIONAL SERVICES BUILDING
223 WEST MAIN STREET, MANCHESTER, IA 52057

BOOK 1999 PAGE 3314