FILED
Date 9-24-99
Deputy County Assessor


FILED
SHARON McCRUMB
DELAWARE COUNTY AUDITOR
SEP 24 1999

1999 SEP 24 PM 12:19
DELAWARE COUNTY IOWA
FILED
BOOK 1999 PAGE 3377
DEBORAH PETERSON
DELAWARE CO. RECORDER
6.00

PREPARED BY: J DAVID GIBBS; P.O. BOX 295 MANCHESTER, IA 52057 319-927-2434

PLAT OF SURVEY

LOT 2, EXCEPT PARCEL A, LOT 3 & LOT 4 OF H.L.C. SECOND SUBDIVISION OF PART OF THE N 1/2 OF SEC. 30, T88N, R4W OF THE FIFTH P.M., DELAWARE COUNTY, IOWA

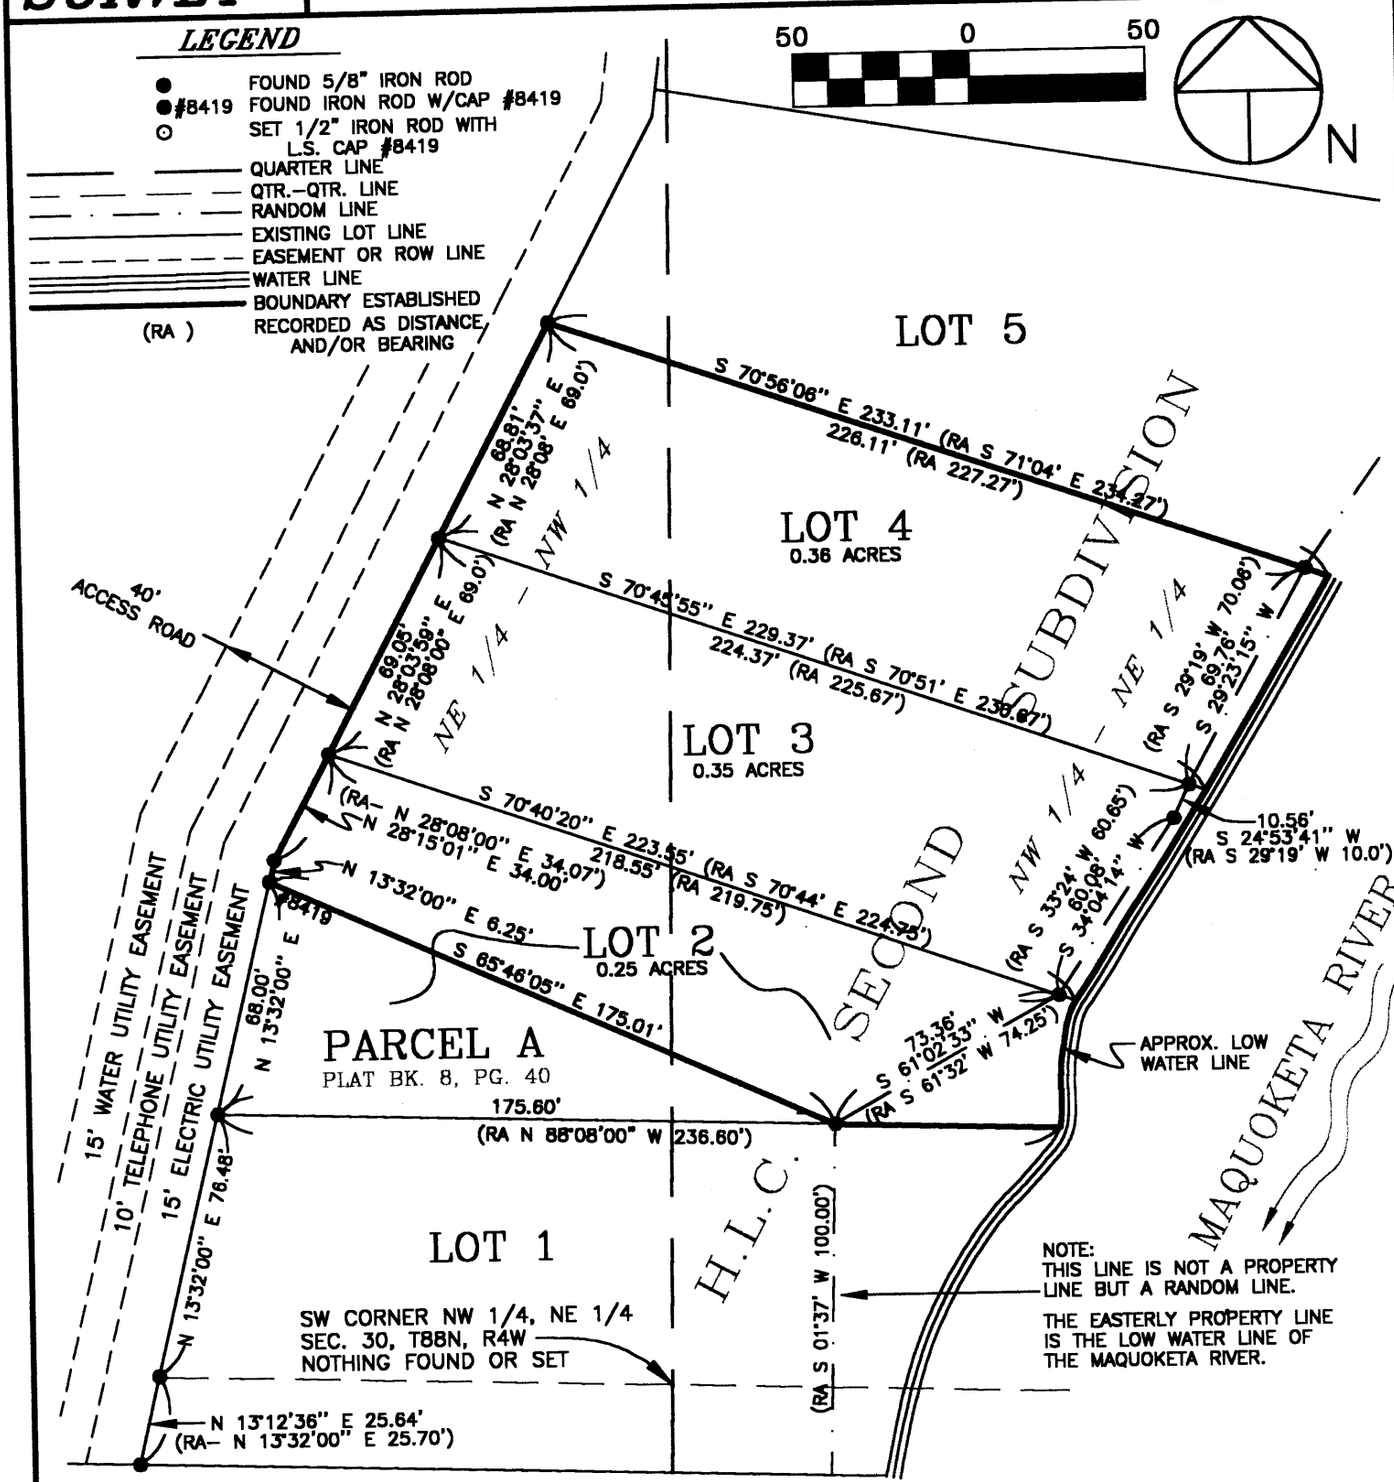

SURVEY REQUESTED BY: DENNIS WOOD

SURVEYED ON: 9/17/99

PROPRIETORS: CHARLES P. & ROCHELE A. STUFF

PROJECT NO. 99–61

SCALE: 1"=50'

DATE: 9/21/99

DRAWN BY: RLR

CHECKED BY: JDG

FIELD BK: D.L.

REVISED

SHEET 1 OF 1

I HEREBY CERTIFY THAT THIS LAND SURVEYING DOCUMENT WAS PREPARED AND THE RELATED SURVEY WORK WAS PERFORMED BY ME OR UNDER MY DIRECT PERSONAL SUPERVISION AND THAT I AM A DULY LICENSED LAND SURVEYOR UNDER THE LAWS OF THE STATE OF IOWA.

J. David Gibbs 9/23/99

J. DAVID GIBBS, P.E., L.S. LIC. #8419 DATE

MY LICENSE RENEWAL DATE IS DECEMBER 31, 2000

LICENSED LAND SURVEYOR J. DAVID GIBBS 8419 IOWA

PAGES OR SHEETS COVERED BY THIS SEAL: 1

GIBBS ENGINEERING & SURVEYING
PROFESSIONAL SERVICES BUILDING
223 WEST MAIN STREET, MANCHESTER, IA 52057

BOOK 1999 PAGE 3377