FILED
Date 4-20-00
County Assessor
Chg

APR 20 2000

FILED
SHARON McCRABB
DELAWARE COUNTY AUDITOR

BOOK 2000 PAGE 1819
DEBORAH L. PEYTON
DELAWARE CO. RECORDER
$ 6.00


2000 AP 20 AM 10: 59

DELAWARE COUNTY IOWA
FILED

PREPARED BY: J. DAVID GIBBS; P.O. BOX 295 MANCHESTER, IA 52057 319-927-2434

PLAT OF SURVEY

BOUNDARY SURVEY OF THE SW 1/4 – NW 1/4 SEC. 10, T87N, R4W OF THE FIFTH P.M., DELAWARE COUNTY, IOWA

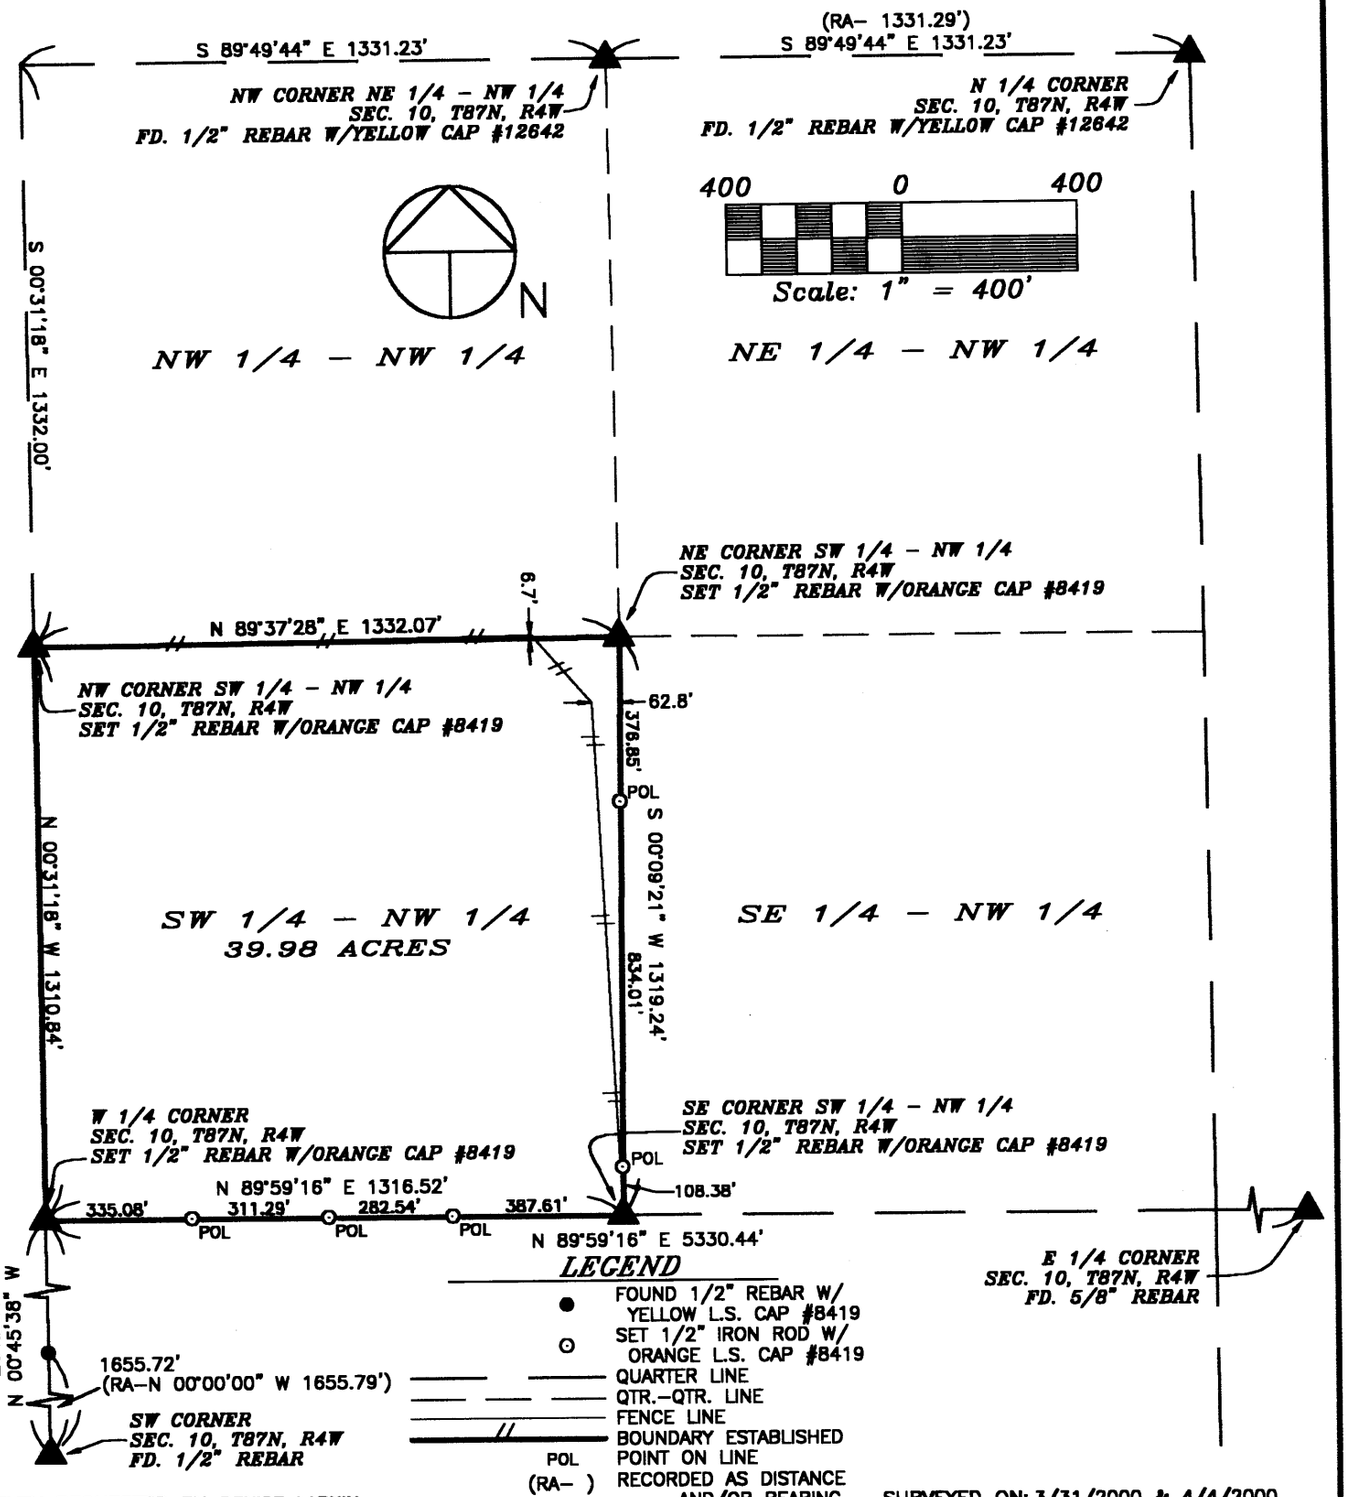

SURVEY REQUESTED BY: DENISE LARKIN

SURVEYED ON: 3/31/2000 & 4/4/2000

PROPRIETORS: *DENISE LARKIN*

PROJECT NO. 00–10

I HEREBY CERTIFY THAT THIS LAND SURVEYING DOCUMENT WAS PREPARED AND THE RELATED SURVEY WORK WAS PERFORMED BY ME OR UNDER MY DIRECT PERSONAL SUPERVISION AND THAT I AM A DULY LICENSED LAND SURVEYOR UNDER THE LAWS OF THE STATE OF IOWA.

J. David Gibbs 4/20/00

J. DAVID GIBBS, P.E., L.S. LIC. #8419 DATE

MY LICENSE RENEWAL DATE IS DECEMBER 31, 2000

LICENSED LAND SURVEYOR
J. DAVID GIBBS
8419
IOWA

PAGES OR SHEETS COVERED BY THIS SEAL: 1

SCALE: 1"=400'

DATE: 4/4/2000

DRAWN BY: RLR

CHECKED BY: JDG

FIELD BK: D.L.

REVISED

SHEET 1 OF 2

GIBBS ENGINEERING & SURVEYING
PROFESSIONAL SERVICES BUILDING
223 WEST MAIN STREET, MANCHESTER, IA 52057