DELAWARE COUNTY IOWA
FILED
2000 MY 15 PM 2:06
BOOK 2000 PAGE 148a
DEBORAH L. PEYTON
DELAWARE CO. RECORDER
$11.00

Prepared by Bill Burger 510 3rd Street West Court, Worthington, Iowa 52078 (319) 855 2028

AFFIDAVIT

STATE OF IOWA)
) ss:
COUNTY OF DUBUQUE)

I, William H. Burger, being first duly sworn on oath depose and state that

1.) I am a Licensed Land Surveyor in the State of Iowa; and that

2.) I prepared the Plat of Survey of **PARCEL L ,** as recorded in the Office of the Delaware County Recorder book 1999, page 4356; and that

3.) There was a inadvertent scriveners errors on the Plat.

The Plat shows: the adjacent lot of Turtle Creek Camp Replat lying North of Parcel L as being Lot 1;
Should have shown: **the adjacent lots lying North of Parcel L as being Lot 1 & Lot 2** (See Exhibit A);

SURVEYORS CERTIFICATE :

I hereby certify that this landsurvey document was prepared and related survey work was performed by me or under my direct personal supervision , and that I am a duly Licensed Land Surveyor under the laws of the State of Iowa My license renewal date is December 31, 2000

William H. Burger 5/15/2000

William H. Burger Date Reg. No. 12642

LICENSED LAND SURVEYOR
WILLIAM H. BURGER
12642
IOWA

Subscribed and sworn to before me this 15 day of May, 2000


Notary Public in and for the State of Iowa

NOTARY SEAL

PREPARED BY BILL BURGER OF WM. BURGER LANDSURVEYORS 510 3RD STREET WEST COURT WORTHINGTON, IOWA 52078 (319) 855 2028

EXHIBIT A

PARCEL L PART OF LOT 1 OF THE SUBDIVISION OF PART OF THE SOUTHWEST QUARTER (SW1/4) OF THE NORTHEAST QUARTER (NE1/4), SECTION TWENTY-SIX (26), TOWNSHIP EIGHTY-EIGHT NORTH (T88N), RANGE FIVE WEST (R5W) OF THE FIFTH PRINCIPAL MERIDIAN, DELAWARE COUNTY, IOWA

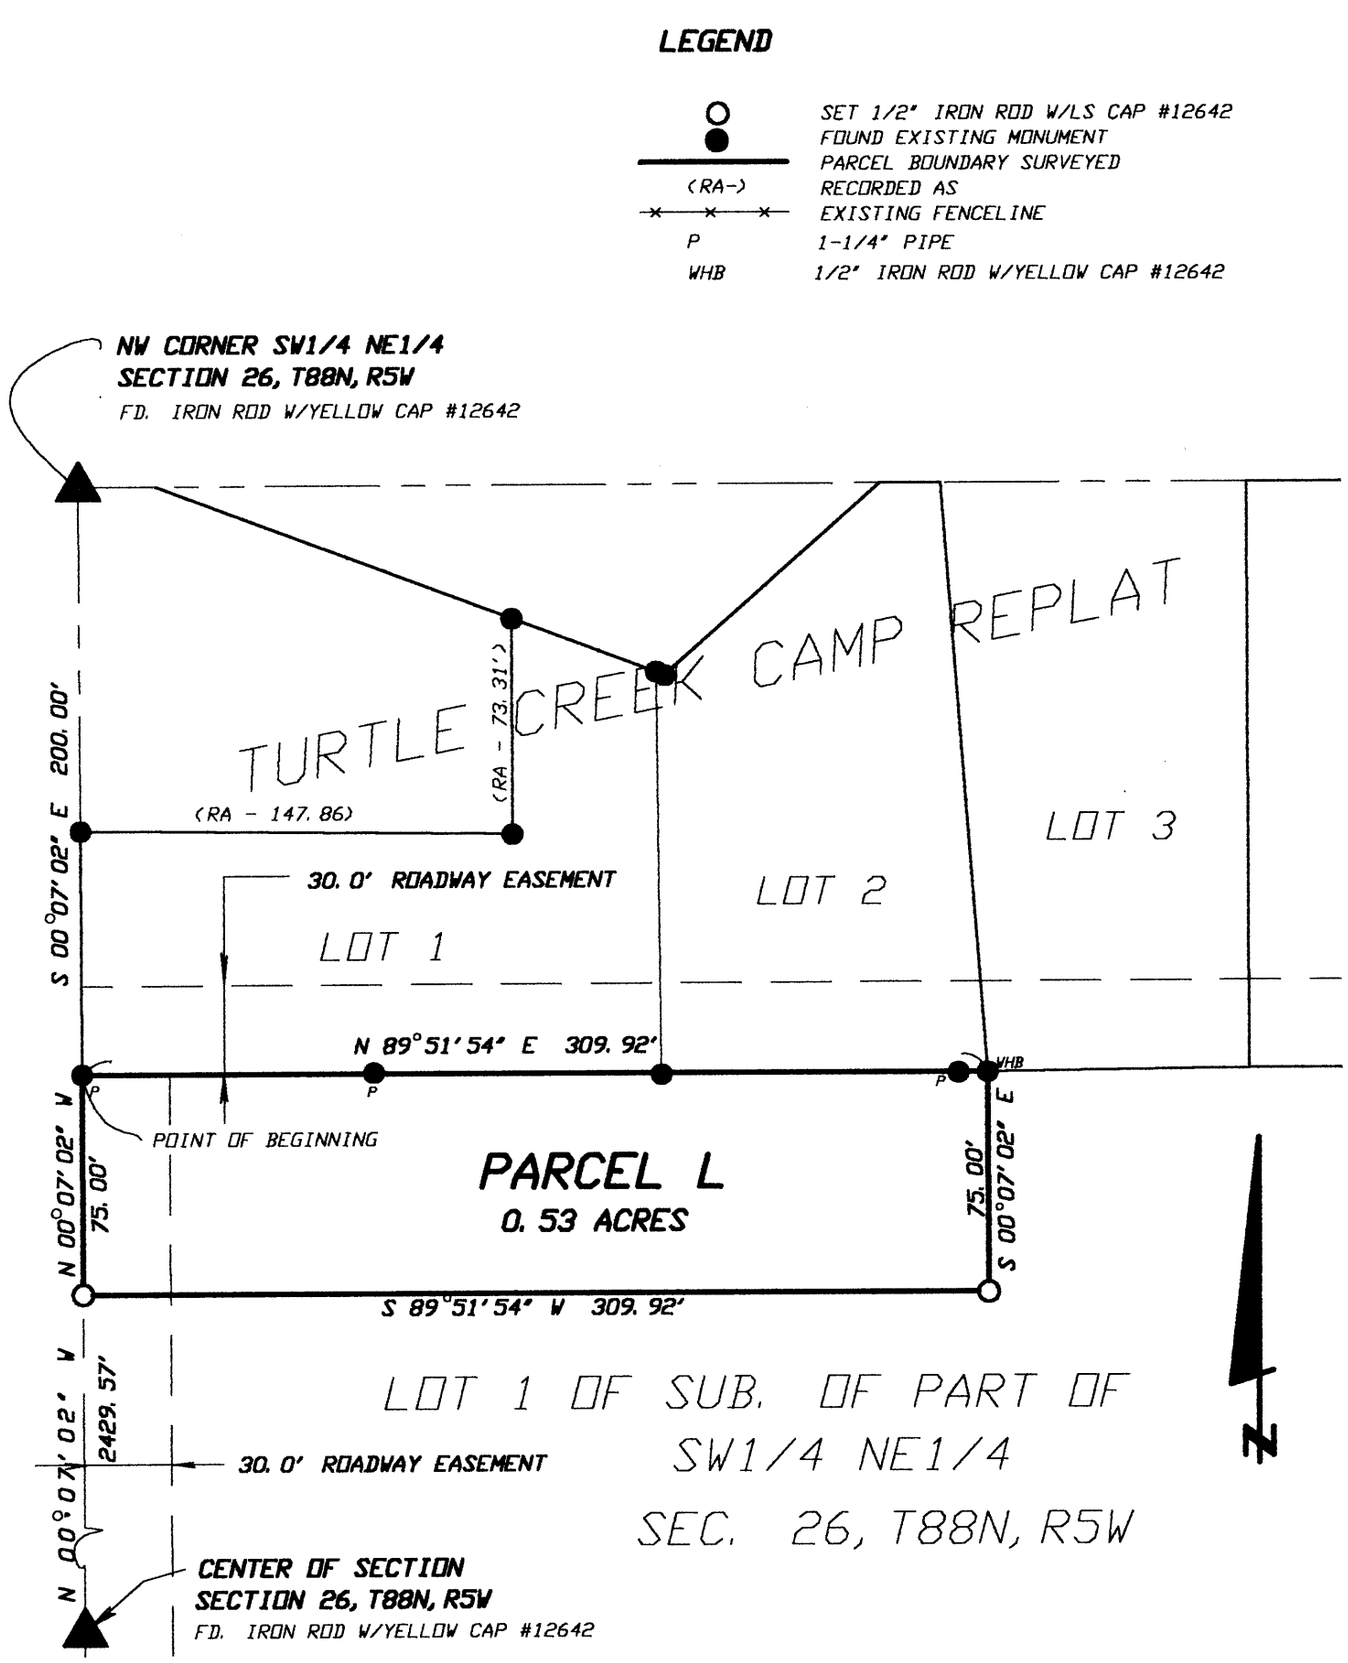

SHEET 2 OF 2

Wm. Burger LandSurveyors
510 3rd Street West Court
Worthington, Iowa 52078