DELAWARE COUNTY IOWA
FILED
2000 JUL 21 AM 9:46
BOOK 2000 PAGE 2204
DEBORAH L. REYION
DELAWARE CO. RECORDER
$6.00

(X) Landmark Engineering Group, Inc.
JAMES TALLETT - 511 SO. 4TH ST., CLINTON IA. 52732 - PHONE 319-243-1398

UNITED STATES PUBLIC LAND SURVEY CORNER CERTIFICATE

OF

Land Survey Monuments situated in Section 10, Township 88 NORTH, Range 6 WEST, of the Fifth Principal Meridian, DELAWARE County, Iowa.


Previously recorded in 1, Page 183 in County Recorder's Office.

(Show reason for preparing this certificate, the evidence and detailed procedures used in establishing the corner positions and monumentation found or placed.)

Monument Description and Remarks: CORNER PER EXISTING CERTIFICATE ALONG WITH TIES DESTROYED IN PIPE LINE CONSTRUCTION - CORNER WAS INITIALLY SET ON LINE OF W1/4 COR. & C1/4 COR. AND MIDWAY BETWEEN; UNDERSIGNED REPEATED THIS PROCEEDURE; SEE PLAT OF SURVEY IN BOOK 7, PAGE 11 TO SEE INITIAL SETTING OF THIS DESTROYED CORNER.

PLAN - VIEW

(Show a minimum of three reference ties to durable physical objects, relevant monuments and physical conditions that will enable recovery of the corner.)

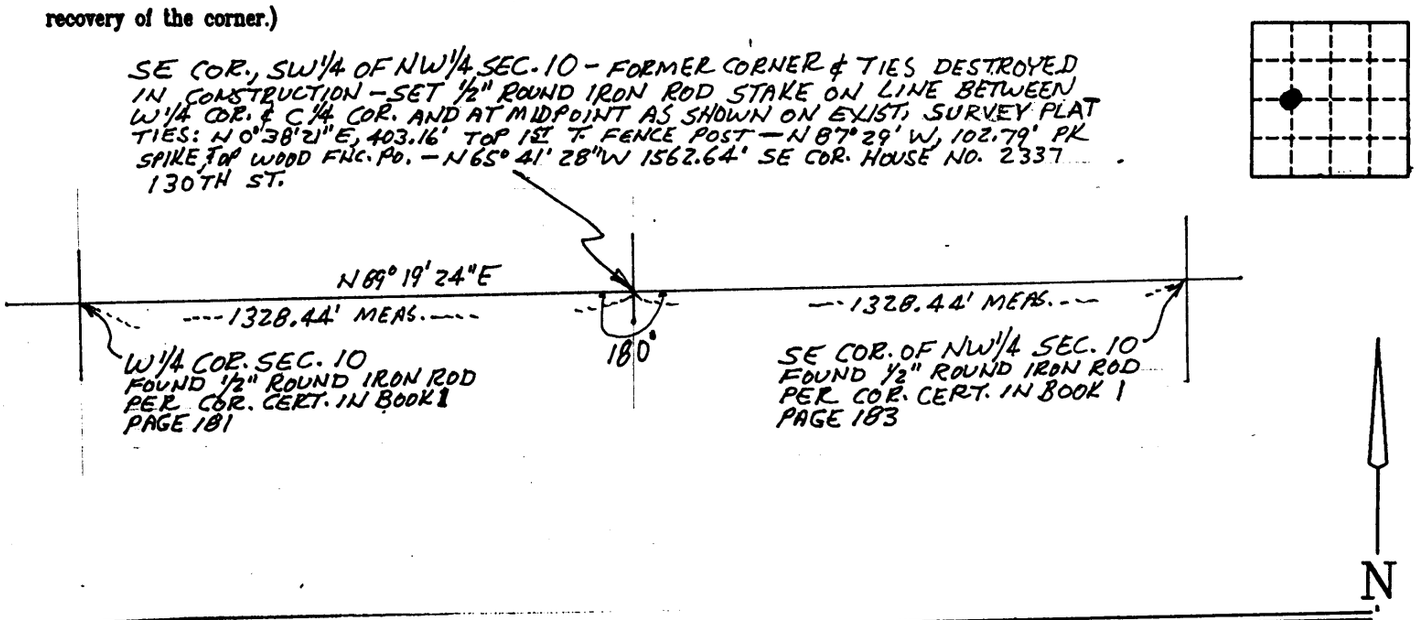

I hereby certify that this land surveying document was prepared and the related survey work was performed by me or under my direct personal supervision and that I am a duly licensed land surveyor under the laws of the State of Iowa.

James F. Tallett Jr., JULY 19 2000 Date

My license is subject to renewal on Dec. 31, 2001

License No. 4705

LICENSED LAND SURVEYOR
JAMES TALLETT, JR.
4705
IOWA

Only those copies of this page signed in red color and displaying surveyors original Seal are to be considered certified official copies. (Iowa Admin. Code 193C-1.30)

PREPARED BY:
Landmark
ENGINEERING GROUP, INC.
(319) 243-1398
511 South 4th Street
Clinton, IA 52732

List Corners to be Indexed

Corners	Section	Twp	Range
SE COR. OF SW1/4 OF NW1/4	10	88N	6W