FILED
Date 7-31-2000
County Assessor

JUL 31 2000


FILED

DELAWARE COUNTY IOWA
FILED
2000 JUL 31 AM 10:33
BOOK 2000 PAGE 1279
DEBORAH L. HEYTON
DELAWARE CO. RECORDER
$11.00

Prepared by: SCHNEIDER Land Surveying and Planning P.O.Box 105 Peosta, Iowa 52068 Ph#319-556-9055

PLAT OF SURVEY

PARCEL 'N' IN THE NE1/4 OF THE NW1/4, SEC. 27-T90N-R6W OF THE 5th P.M., DELAWARE COUNTY, IOWA

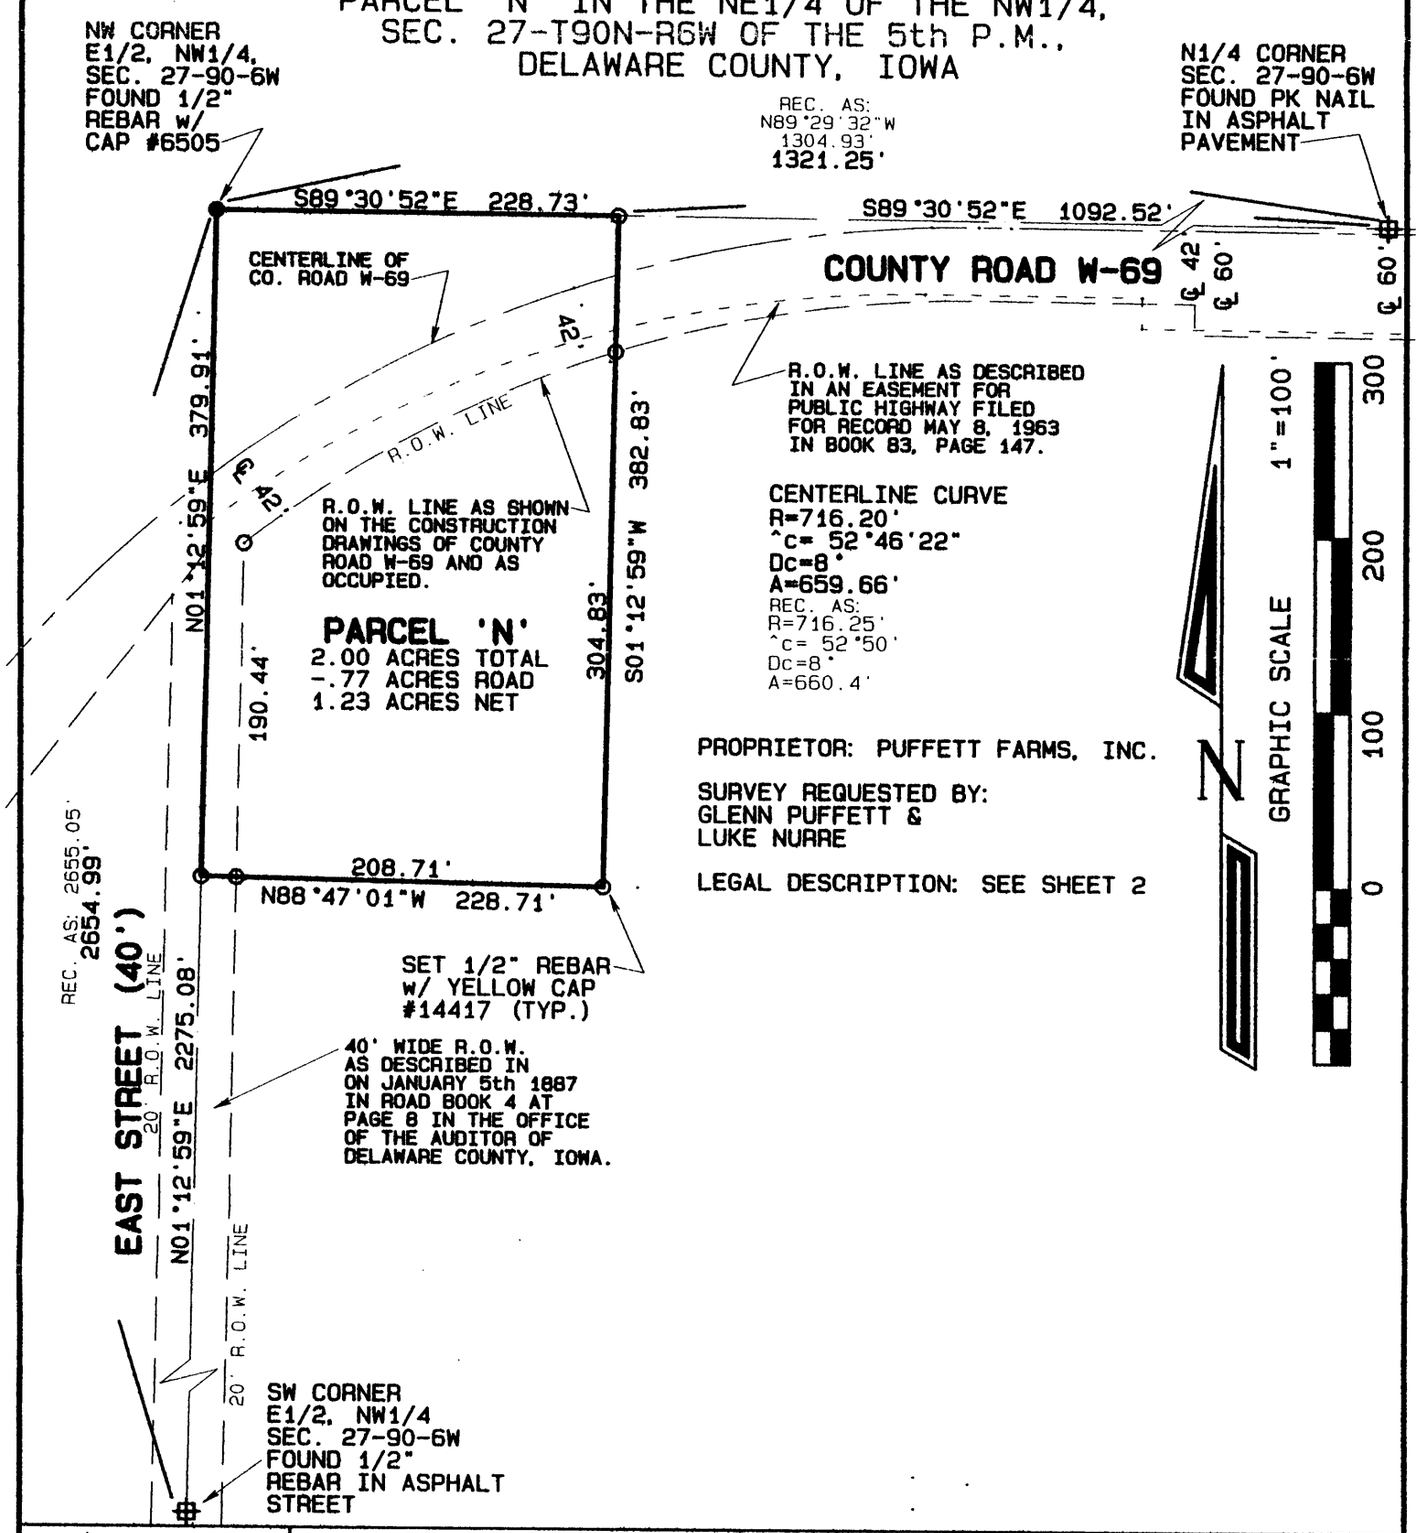

LICENSED LAND SURVEYOR
DAVID P. SCHNEIDER 14417
IOWA

I hereby certify that this land surveying document was prepared and the related survey work was performed by me or under my direct personal supervision and that I am a duly licensed Land Surveyor under the laws of the State of Iowa.

David P. Schneider P.L.S. #14417 Date: 7/27/2000
My license renewal date is December 31, 2001.

Pages or sheets covered by this seal: This sheet only

SCHNEIDER
Land Surveying & Planning
P.O. Box 105
Peosta, Iowa 52068
Ph# 319-556-9055
Fax 319-556-9054

Project: 00-0133
Date: 7/26/2000
Sheet: 1 of 2

Proprietor:
Puffett Farms, Inc.


Survey requested by:
Glenn Puffett & Luke Nurre

Survey Description-Parcel 'N':
Part of the East Half of the Northwest Quarter of Section 27, Township 90 North, Range 6 West of the 5th P.M., Delaware County, Iowa, more particularly described as follows: Beginning at the Northwest corner of the East Half of the Northwest Quarter of said Section 27; thence S89°30'52"E, 228.73 feet along the north line of the East Half of the Northwest Quarter of said Section 27; thence S01°12'59"W, 382.83 feet; thence N88°47'01"W, 228.71 feet to the west line of the East Half of the Northwest Quarter of said Section 27; thence N01°12'59"E, 379.91 feet to the point of beginning, containing 2.00 acres, which includes 0.77 acres of existing public road right of way.

I hereby certify that this land surveying document was prepared and the related survey work was performed by me or under my direct personal supervision and that I am a duly licensed Land Surveyor under the laws of the State of Iowa.

David P. Schneider 7/27/2000

David P. Schneider P.L.S. #14417 Date:
My license renewal date is December 31, 2001.
Pages or sheets covered by this seal: Surveyor's Certificate Only

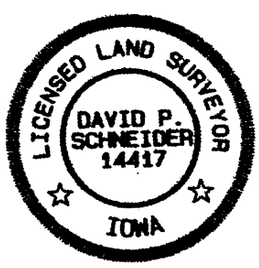

Schneider Land Surveying & Planning
P.O. Box 105 Peosta, Iowa 52068
Phone: 319-556-9055 Fax: 319-556-9054
Email: schneiderlsp@mwci.net

Job No.99-0133

Date:7/26/2000