FILED
Date 8-28-00
John B. Klaus by
County Assessor

AUG 28 2000

DELAWARE COUNTY, IOWA
FILED
2000 AUG 28 AM 10: 26
BOOK 2000 PAGE 2554
DEBORAH L. PEYTON
DELAWARE CO. RECORDER

TeKIPPE ENGINEERING, P.C., 128 South Vine Street, West Union, Iowa 52175 Phone #319/422-5131


Plat of Survey

Section Corner Control in Sections 31 & 32, both in T89N – R6W Delaware County, Iowa

Proprietors: Whom it May Concern

Requested by: City of Masonville




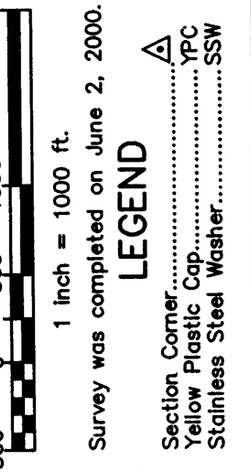

Survey was completed on June 2, 2000.

LEGEND

Section Corner.....
Yellow Plastic Cap.....YPC
Stainless Steel Washer.....SSW

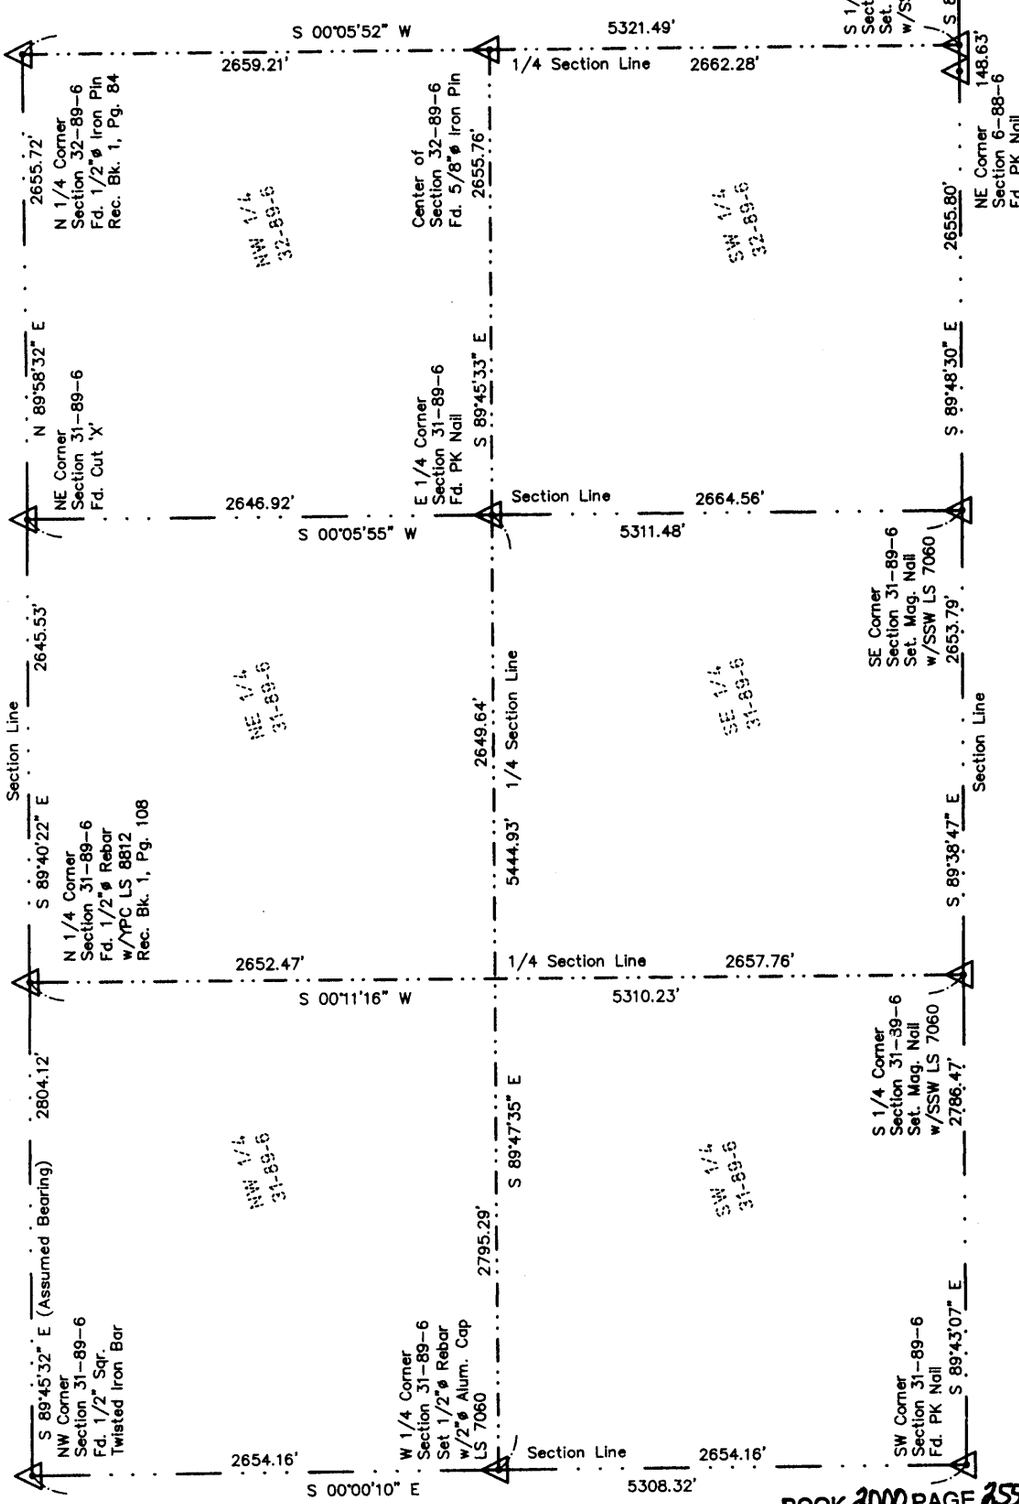

TeKIPPE ENGINEERING, P.C.
128 SOUTH VINE STREET
WEST UNION, IOWA
PH. (319) 422-5131
FAX (319) 422-5884

Field Book 16C | Pages 64-69

Project No. 00064.LS | Sheet P1

I hereby certify that this land surveying document was prepared and the related survey work was performed by me or under my direct personal supervision and that I am a duly licensed Land Surveyor under the laws of the State of Iowa.

Lyle G. TeKippe Date: 8-24-00

Lyle G. TeKippe
License number 7060
My license renewal date is **December 31, 2000.**
Sheets covered by this seal: **P1**

LYLE G. TeKIPPE 7060 IOWA LAND SURVEYOR & ENGINEER PROF.

BOOK 2000 PAGE 2554