
DELAWARE COUNTY IOWA
FILED
2000 NOV -1 AM 11:14
BOOK 2000 PAGE 32,2
DEBORAH L PEYTON
DELAWARE CO. RECORDER
$ 6.00

FILED
Date 11-1-00
County Assessor

NOV 1 2000

JOHN R. CRAWFORD PE & LS — CRAWFORD ENGINEERING & SURVEYING, INC., INDEPENDENCE, IOWA (319)334-7077

PLAT OF SURVEY of PART OF LOTS 1221, 1223, 1224, 1261, 1262, 1263, & 1264
And ALL OF LOTS 1301, 1302, 1303 & 1304, ALL IN THE TOWN OF DELAWARE,
AND Parcel A in the SE 1/4 of the SE 1/4 of Section 31, Twp 89 North, Range 4 West of the 5th P.M.
DELAWARE COUNTY, IOWA

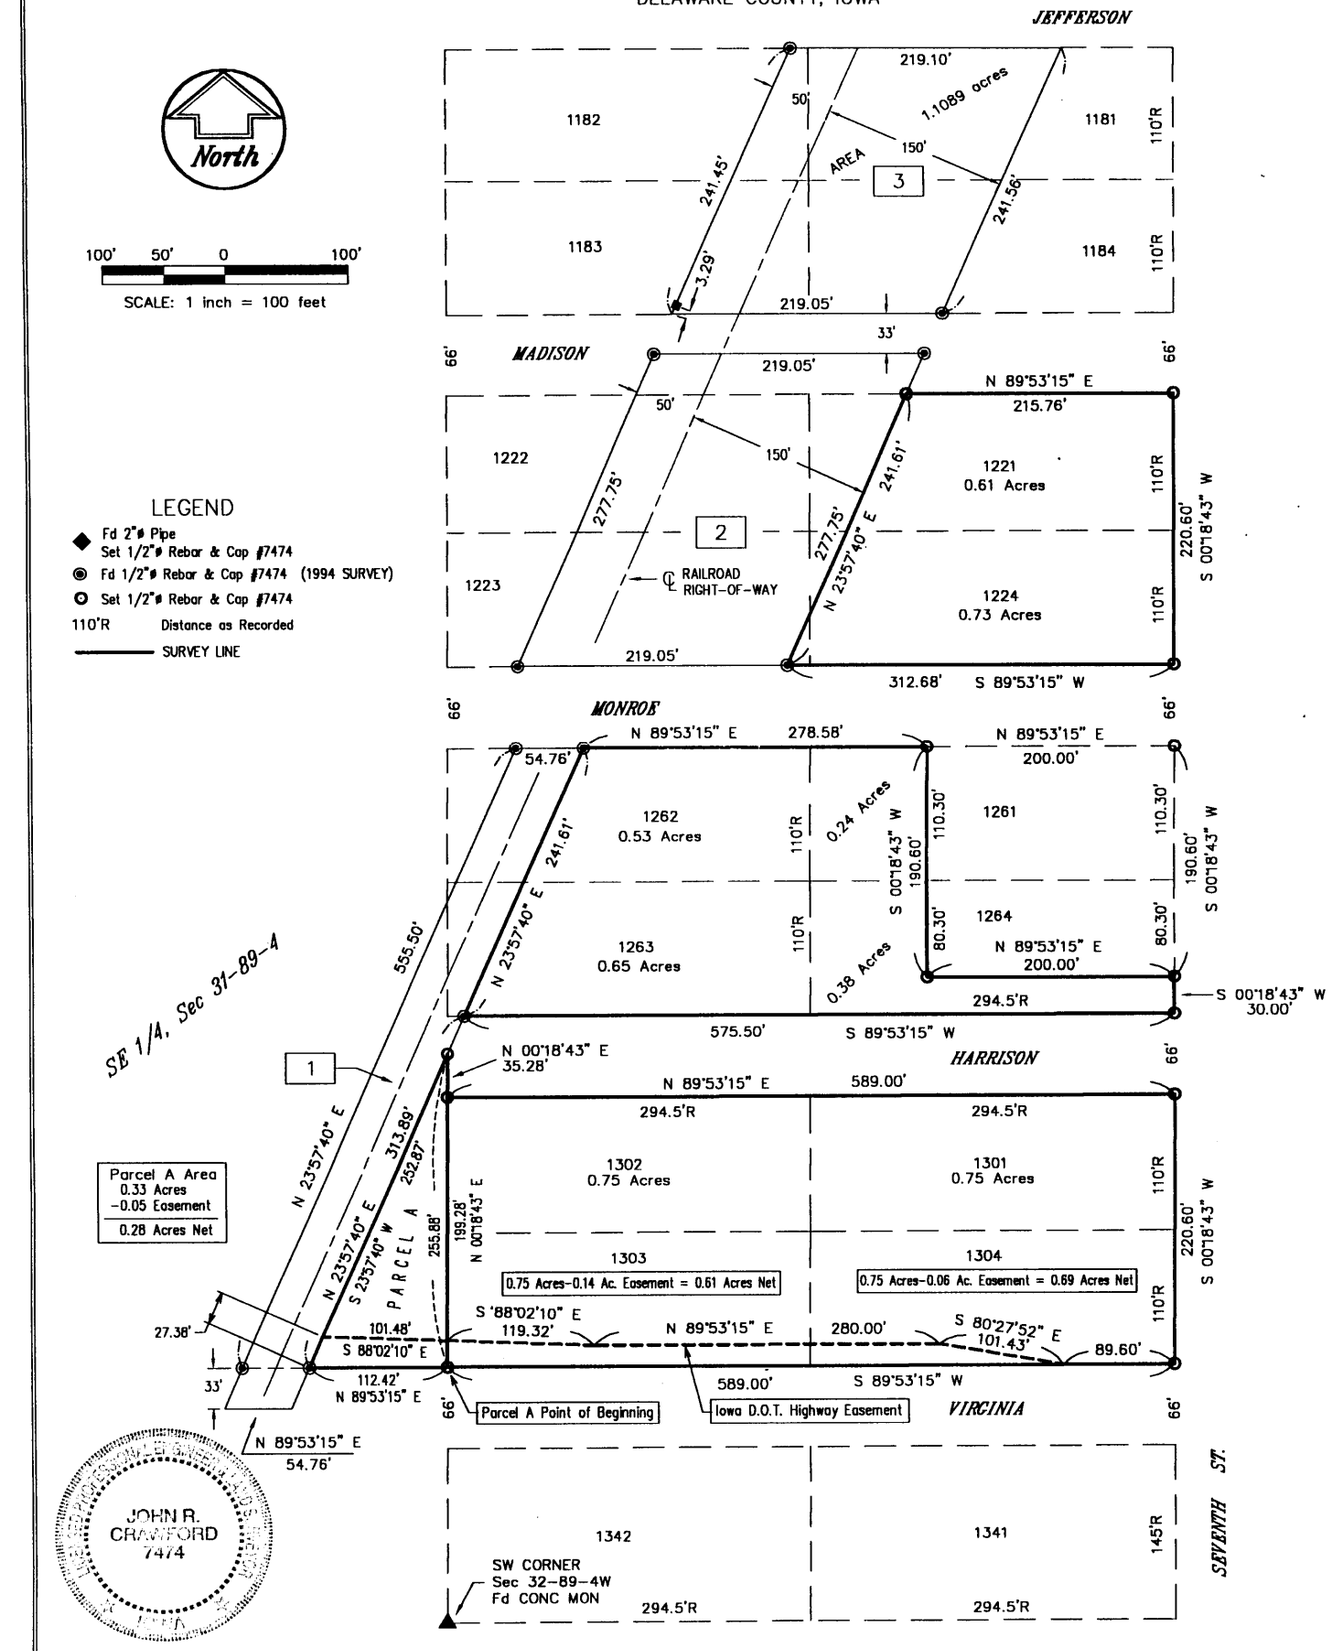

Amended Plat of Survey for document recorded in Book 2000, Page 99.

I HEREBY CERTIFY THAT THIS LAND SURVEYING DOCUMENT WAS PREPARED AND RELATED SURVEY WORK WAS PERFORMED BY ME OR UNDER MY DIRECT PERSONAL SUPERVISION AND THAT I AM A DULY LICENSED LAND SURVEYOR UNDER THE LAWS OF THE STATE OF IOWA.
LICENSE RENEWAL DATE: 12/31/2001 LICENSE NO. 7474

John R Crawford 10-30-00
JOHN R. CRAWFORD PE & LS DATE

PROPRIETORS: STEVEN C. McAREAVY and BEVERLY J. McAREAVY

DATE OF SURVEY: DECEMBER 1999

CRAWFORD ENGINEERING & SURVEYING, INC.
205 SECOND AVENUE N.E.
P.O. BOX 793, INDEPENDENCE, IOWA 50644
Phone (319) 334-7077

PROJECT NO. _____ FLD.BK.NO. ____ PAGE ____

BOOK 2000 PAGE 32,2