FILED
Date 1-2-01
Cheryl Stufflebean
Dep County Assessor

JAN 2 2001

BOOK 2001 PAGE 1a
DEBORAH L. PEYTON
DELAWARE CO. RECORDER
6.00


2001 JA -2 PM 2:26

DELAWARE COUNTY IOWA
FILED

Prepared by: SCHNEIDER Land Surveying and Planning P.O.Box 105 Peosta, Iowa 52068 Ph#319-556-9055

PLAT OF SURVEY (RETRACEMENT)

THE EAST LINE OF THE WEST HALF OF THE NORTHEAST QUARTER OF SECTION 27, TOWNSHIP 87 NORTH, RANGE 6 WEST OF THE 5th P.M., DELAWARE COUNTY, IOWA.

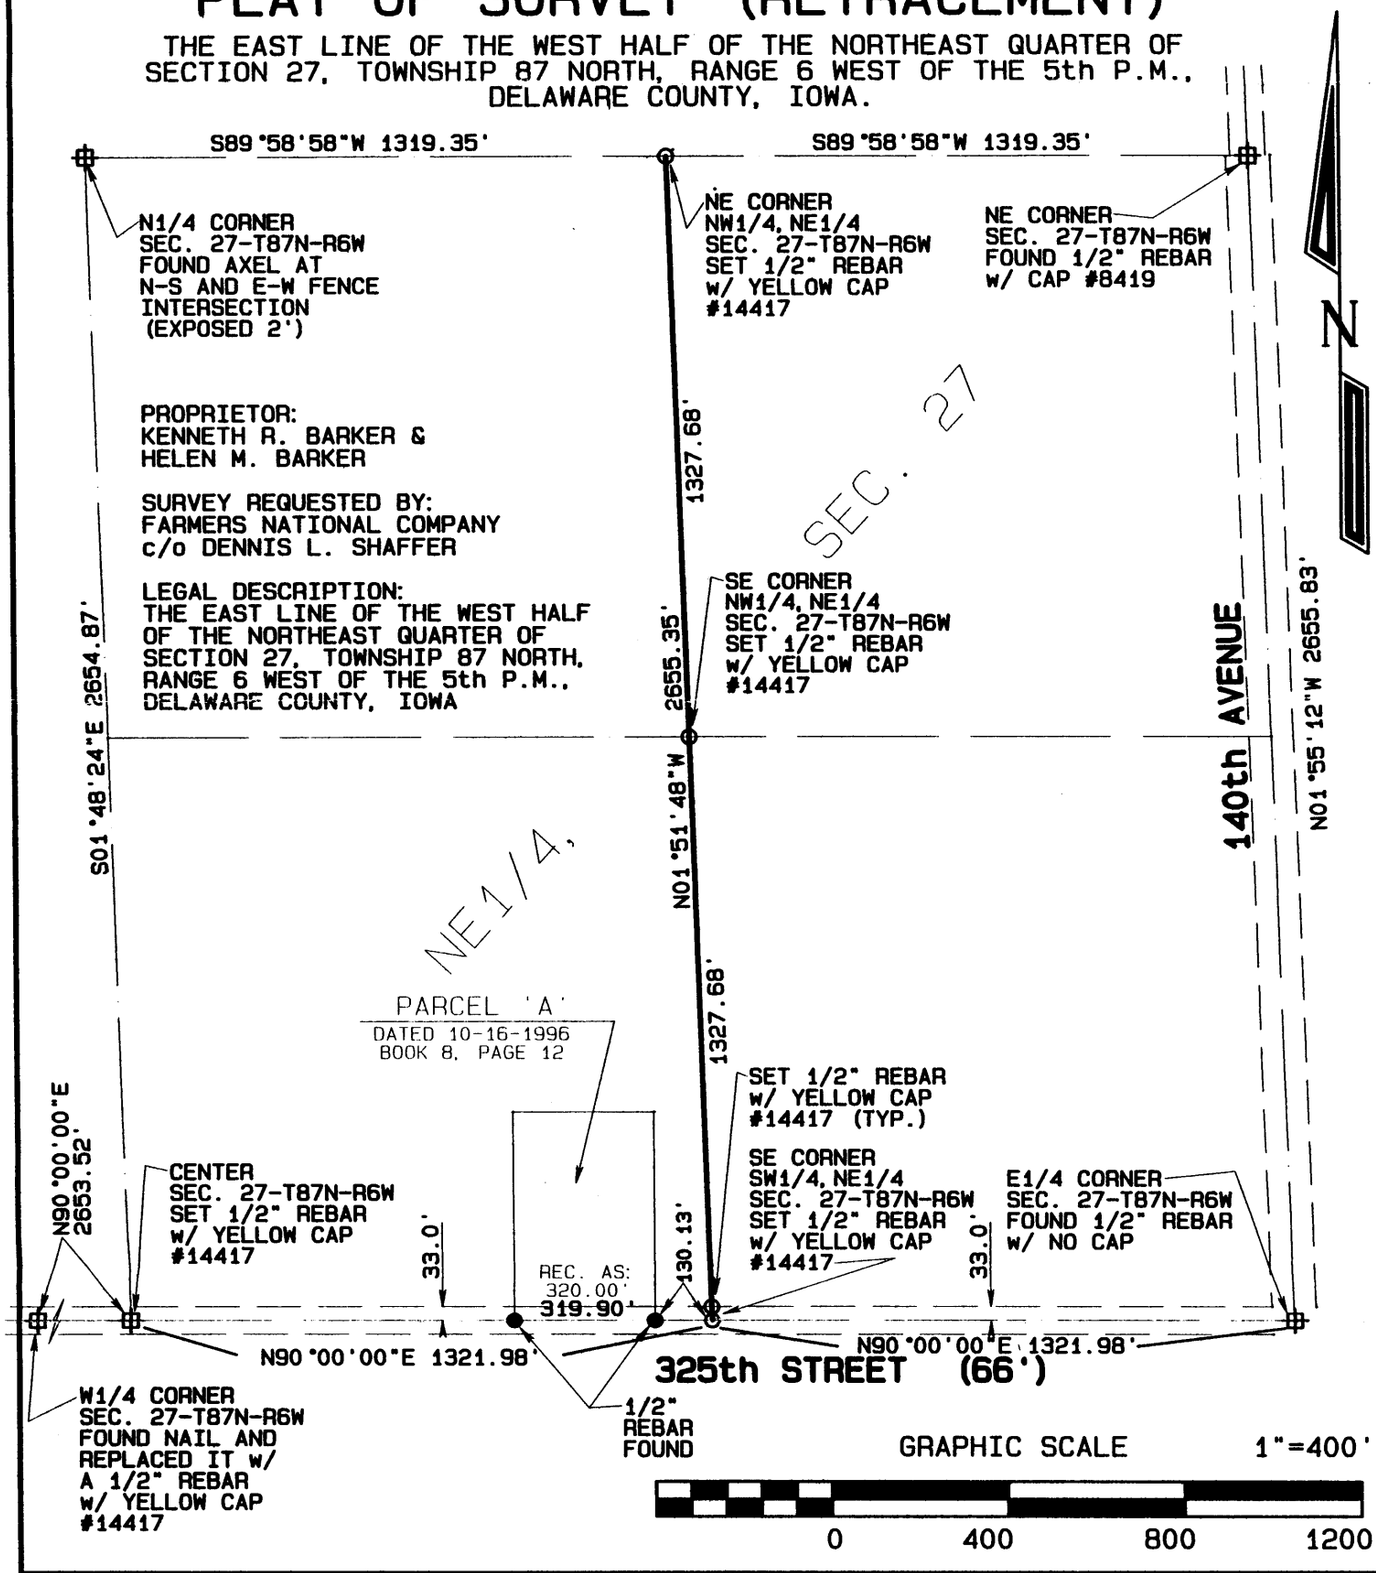

LICENSED LAND SURVEYOR
DAVID P. SCHNEIDER #14417
IOWA

I hereby certify that this land surveying document was prepared and the related survey work was performed by me or under my direct personal supervision and that I am a duly licensed Land Surveyor under the laws of the State of Iowa.

David P. Schneider 12/29/2000

David P. Schneider P.L.S. #14417 Date:
My license renewal date is December 31, 2001.

Pages or sheets covered by this seal: THIS SHEET ONLY

SCHNEIDER
Land Surveying
&
Planning
P.O. Box 105
Peosta, Iowa 52068
Ph# 319-556-9055
Fax 319-556-9054

Project: 00-0182
Date: 12/19/2000
Sheet: 1 of 1

BOOK 200 / PAGE 12