FILED
Date 1-11-01
County Assessor

JAN 11 2001


2001 JA 11 PM 1:18
DELAWARE COUNTY IOWA
FILED
BOOK 2001 PAGE 136
DEBORAH L. PEYTON
DELAWARE CO. RECORDER
6.00

CR6

PREPARED BY: J DAVID GIBBS; P.O. BOX 295 MANCHESTER, IA 52057 319-927-2434

PLAT OF SURVEY

THE WESTERLY LINE OF SW 1/4 – NW 1/4
SEC. 26, T89N, R6W OF THE FIFTH P.M., DELAWARE COUNTY, IOWA

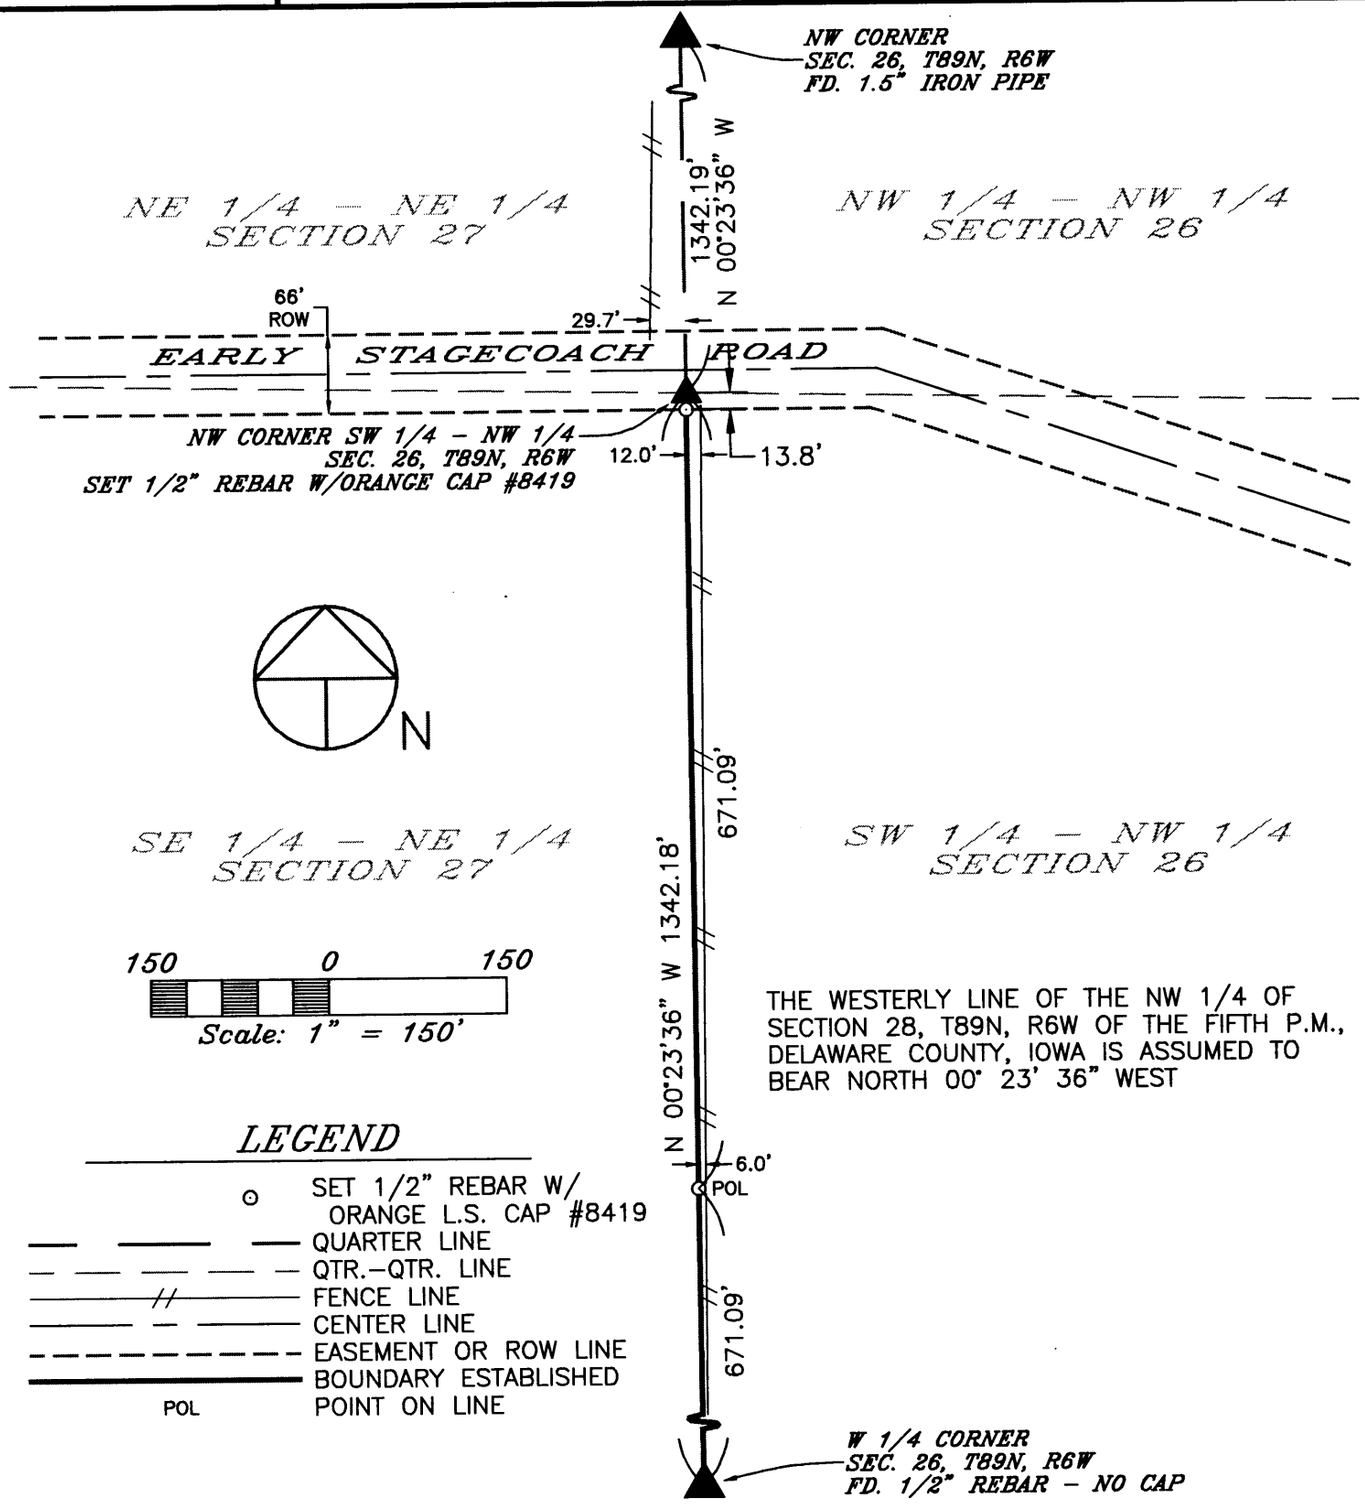

LEGEND

- ⊙ SET 1/2" REBAR W/ ORANGE L.S. CAP #8419
- QUARTER LINE
- QTR.–QTR. LINE
- FENCE LINE
- CENTER LINE
- EASEMENT OR ROW LINE
- BOUNDARY ESTABLISHED
- POL POINT ON LINE

SURVEY REQUESTED BY: MAX ANDREWS

SURVEYED ON: 12/14/2000 & 1/5/2001

PROPRIETORS: GEORGE A. & FERN L. ANDREWS

PROJECT NO. 00–78

I HEREBY CERTIFY THAT THIS LAND SURVEYING DOCUMENT WAS PREPARED AND THE RELATED SURVEY WORK WAS PERFORMED BY ME OR UNDER MY DIRECT PERSONAL SUPERVISION AND THAT I AM A DULY LICENSED LAND SURVEYOR UNDER THE LAWS OF THE STATE OF IOWA.

J. DAVID GIBBS, P.E., L.S. LIC. #8419 DATE 1/11/01

MY LICENSE RENEWAL DATE IS DECEMBER 31, 2002

LICENSED LAND SURVEYOR
J. DAVID GIBBS
8419
IOWA

PAGES OR SHEETS COVERED BY THIS SEAL: 1

GIBBS ENGINEERING & SURVEYING
PROFESSIONAL SERVICES BUILDING
223 WEST MAIN STREET, MANCHESTER, IA 52057

SCALE: 1"=150'
DATE: 1/10/2000
DRAWN BY: RLR
CHECKED BY: JDG
FIELD BK: D.L.
REVISED
SHEET 1 OF 1

BOOK 2001 PAGE 136