FILED
Date 2-5-01
Cheryl Stufflebeam
County Assessor

FILED
SHARON McCRABB
DELAWARE COUNTY


FEB 5 2001

DELAWARE COUNTY IOWA
FILED
2001 FE -5 AM 10:44
BOOK 2001 PAGE 385
DEBORAH L. PEYTON
DELAWARE CO. RECORDER
$ 10.00

Prepared by: SCHNEIDER Land Surveying and Planning P.O.Box 105 Peosta, Iowa 52068 Ph#319-556-9055

PLAT OF SURVEY (RETRACEMENT)

THE N1/4 OF THE SOUTH 3/4 AND THE S1/2 OF THE N1/2 OF THE SOUTH 3/4, ALL IN THE SE1/4 OF THE NE FRL 1/4, SEC. 1, T90N, R3W OF THE 5th P.M., DELAWARE COUNTY, IOWA.

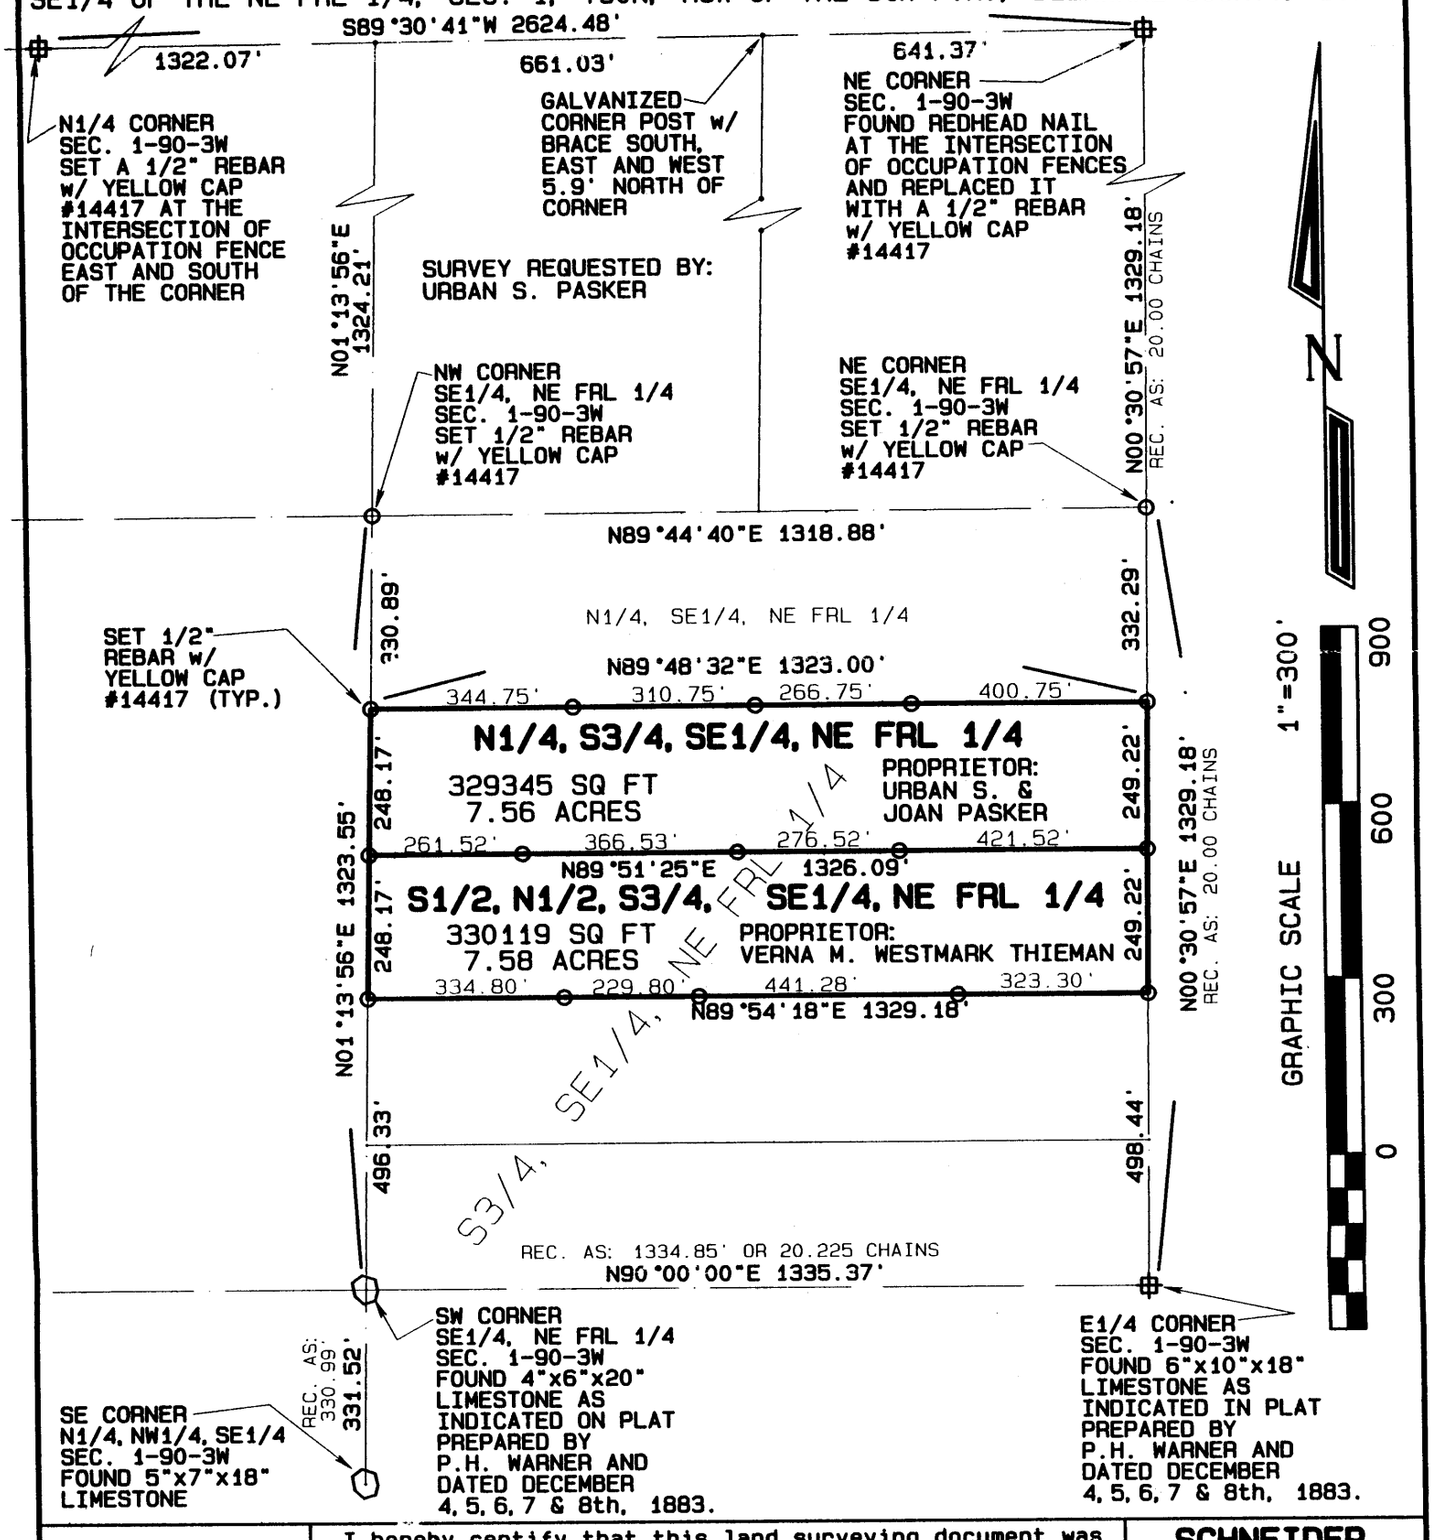

LICENSED LAND SURVEYOR
DAVID P. SCHNEIDER #14417
IOWA

I hereby certify that this land surveying document was prepared and the related survey work was performed by me or under my direct personal supervision and that I am a duly licensed Land Surveyor under the laws of the State of Iowa.

David P. Schneider 2/2/2001

David P. Schneider P.L.S. #14417 Date:
My license renewal date is December 31, 2001.

Pages or sheets covered by this seal: THIS SHEET ONLY

SCHNEIDER
Land Surveying
&
Planning
P.O. Box 105
Peosta, Iowa 52068
Ph# 319-556-9055
Fax 319-556-9054

Project: 00-0132
Date: 8/12/2000
Sheet: 1 OF 2

Proprietor:
Urban S. and Joan Pasker (Warranty Deed filed June 24, 1999 in Book 1999, Page 2214)

Survey Description:
The North Quarter of the South Three-Quarters of the Southeast Quarter of the Northeast Quarter of Section 1, Township 90 North, Range 3 West of the 5th P.M., Delaware County, Iowa, subject to roadways and easements of record.

Proprietor:
Verna M. Westmark Thieman (Warranty Deed filed June 24, 1999 in Book 1999, Page 2214)

Survey Description:
The South Half of the North Half of the South Three-Quarters of the Southeast Quarter of the Northeast Quarter of Section 1, Township 90 North, Range 3 West of the 5th P.M., Delaware County, Iowa, subject to roadways and easements of record.

This survey was performed for the purpose of staking the corners of the North Quarter of the South Three-Quarters and South Half of the North Half of the South Three-Quarters, all in the Southeast Quarter of the Northeast Fractional Quarter of Section 1, Township 90 North, Range 3 West of the 5th P.M., Delaware County, Iowa. This property is subject to easements, reservations, restrictions and rights of way of record and not of record, the plat of which is attached hereto and made a part of this certificate. All monuments were placed or shall be placed within 30 days from the date this plat is recorded.

I hereby certify that this land surveying document was prepared and the related survey work was performed by me or under my direct personal supervision and that I am a duly licensed Land Surveyor under the laws of the State of Iowa.

David P. Schneider P.L.S. #14417 Date: 2/2/2001
My license renewal date is December 31, 2001.
Pages or sheets covered by this seal: Surveyor's Certificate Only

LICENSED LAND SURVEYOR
DAVID P. SCHNEIDER
14417
IOWA

Schneider Land Surveying & Planning
P.O. Box 105 Peosta, Iowa 52068
Phone: 319-556-9055 Fax: 319-556-9054
Email: schneiderlsp@mwci.net

Job No.00-0132

Date:8/12/2000