FILED
Date 5-9-01
County Assessor


MAY 9 2001

2001 MY -9 PM 3:41
DELAWARE COUNTY IOWA
FILED
BOOK 1008 PAGE 1561
DESORAE L. PEYTON
DELAWARE CO. RECORDER
11.00

PREPARED BY: BILL BURGER OF WM. BURGER LANDSURVEYORS 510 3RD STREET WEST COURT, WORTHINGTON, IOWA 52078 (319) 855 2028

PLAT OF SURVEY

PARCEL Q Part of the Northeast Quarter (NE1/4) of the Southeast Quarter (SE1/4) Section Fourteen (14), Township Eighty-eight North (T88N), Range Five West (R5W) of the Fifth Principal Meridian, Delaware, County, Iowa

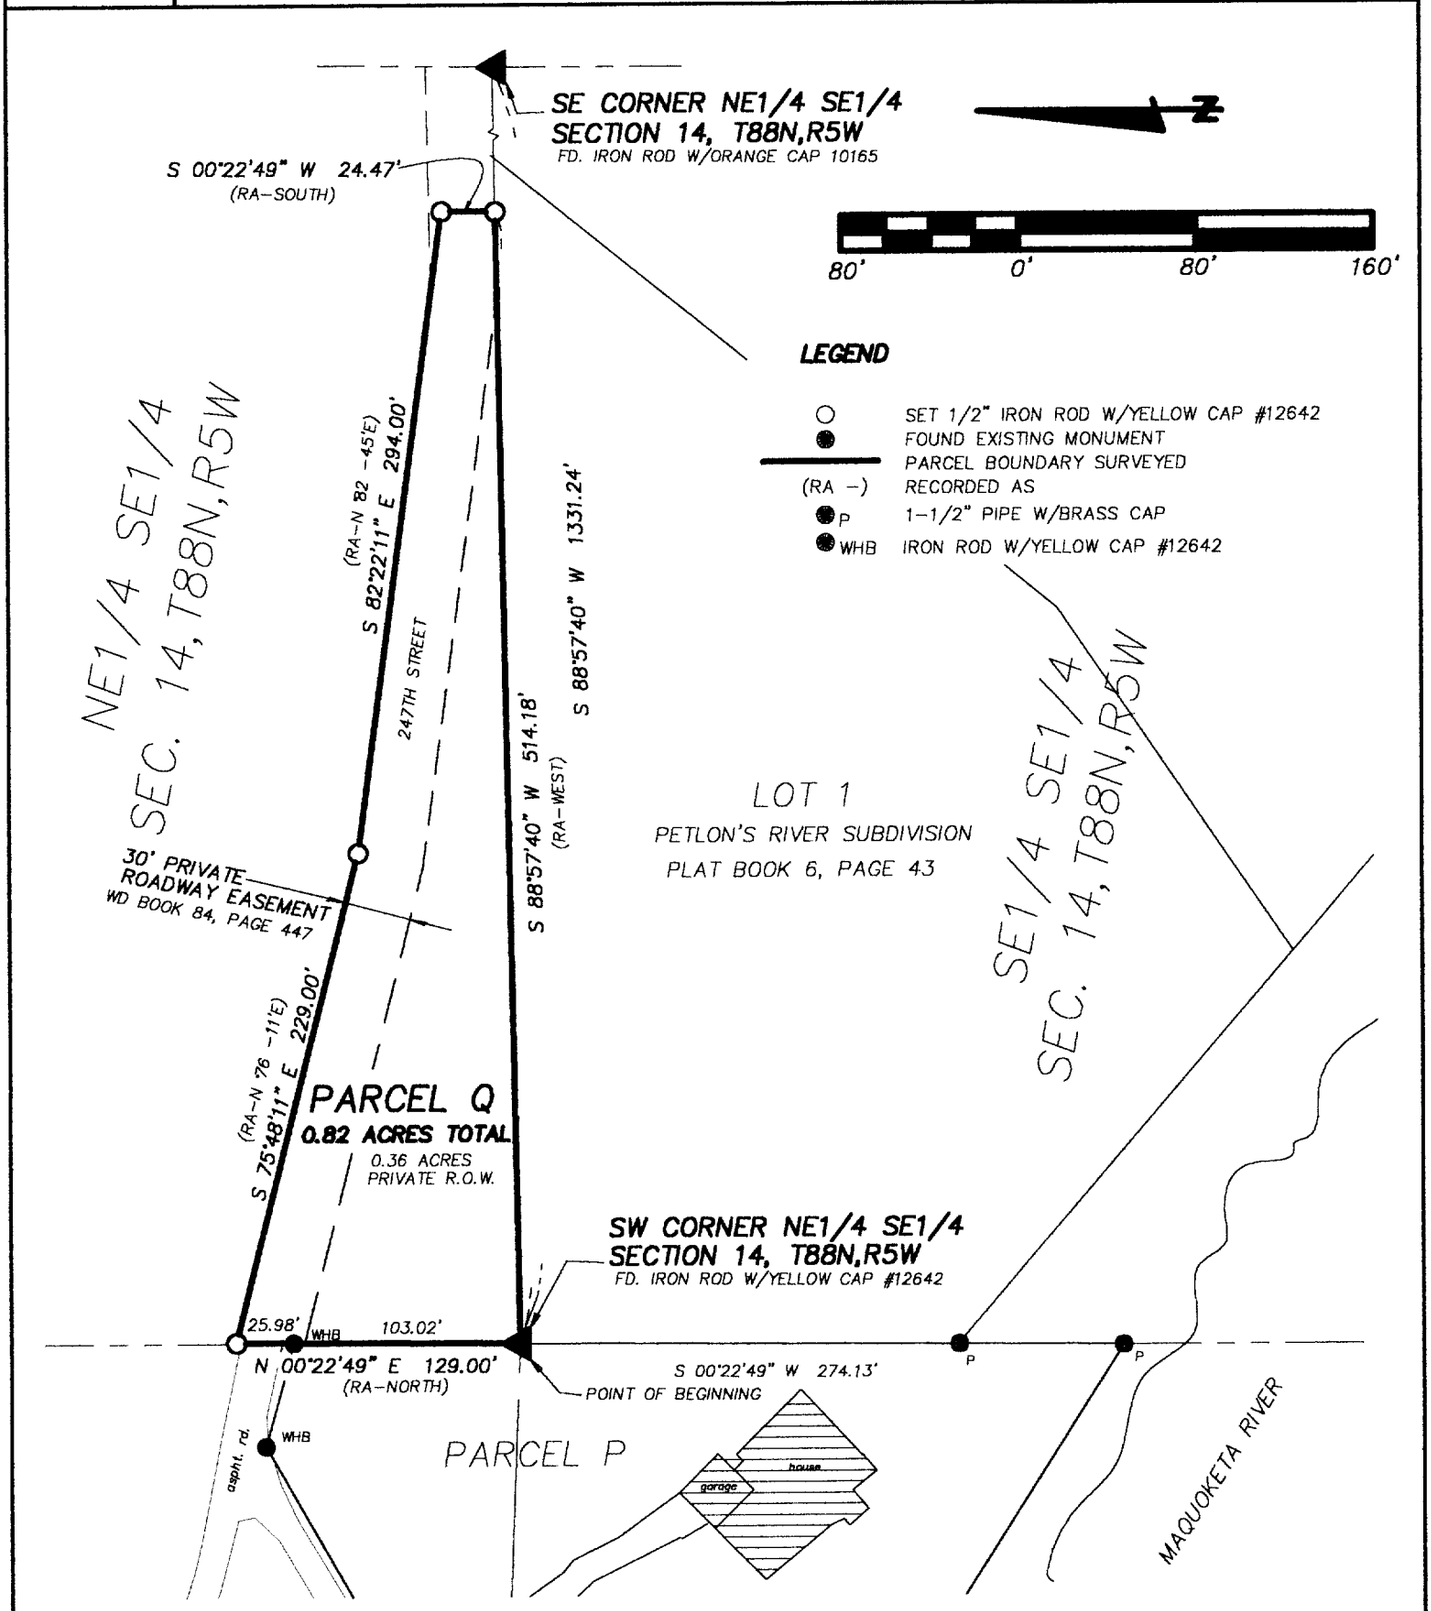

SCALE: 1" = 80'

DATE OF SURVEY: 7/20/2000, 1/10/2001, 2/15/2001

SHEET 1 OF 2

PROPRIETORS: KELLY D. SALOW & MARY E. SALOW

WILLIAM H. BURGER 12642

I HEREBY CERTIFY THAT THIS LANDSURVEYING DOCUMENT WAS PREPARED AND RELATED SURVEY WORK WAS PREFORMED BY ME OR UNDER MY DIRECT PERSONAL SUPERVISION AND THAT I AM A DULY LICENSED LAND SURVEYOR UNDER THE LAWS OF THE STATE OF IOWA. MY LICENSE RENEWAL DATE IS DECEMBER 31, 2002

William H. Burger 5/8/2001
WILLIAM H. BURGER #12642 DATE

NO. OF SHEETS COVERED BY THIS SEAL 1

Wm. Burger LandSurveyors
510 3rd Street West Court
Worthington, Iowa 52078

BOOK 2001 PAGE 1561

LEGAL DESCRIPTION

PARCEL Q part of the Northeast Quarter (NE1/4) of the Southeast Quarter (SE1/4), Section Fourteen (14), Township Eighty-eight North (T88N), Range Five West (R5W), of the Fifth Principal Meridian, Delaware County, Iowa; as described in the deed to Kelly D. and Mary E. Salow, deed record book 140, page 93; containing a total of 0.82 acres and **subject to easements of record** and more particularly described by metes and bounds as follows;

BEGINNING at the Southwest corner of the Northeast Quarter (NE1/4) of the Southeast Quarter (SE1/4), Section Fourteen (14), Township Eighty-eight North (T88N), Range Five West (R5W), of the Fifth Principal Meridian, Delaware County, Iowa;

Thence North 00°-22'-49" East 129.00 feet along the West line of said Northeast Quarter (NE1/4) of the Southeast Quarter (SE1/4) of said Section Fourteen (14);

Thence South 75°-48'-11" East 229.00 feet;

Thence South 82°-22'-11" East 294.00 feet;

Thence South 00°-22'-49" West 24.47 feet to the South line of said Northeast Quarter (NE1/4) of the Southeast Quarter (SE1/4);

Thence South 88°-57'-40" West 514.18 feet along the South line of said Northeast Quarter (NE1/4) of the Southeast Quarter (SE1/4) to the **POINT OF BEGINNING;** Parcel Q containing 0.82 acres and **subject to easements of record.**

The West line of the Northeast Quarter (NE1/4) of the Southeast Quarter (SE1/4), of Section Fourteen (14), Township Eighty-eight North (T88N), Range Five West (R5W) of the Fifth Principal Meridian of Delaware County, Iowa is assumed to bear North 00°-22'-49" East.

SURVEYORS CERTIFICATE :

I hereby certify that this land survey document was prepared and related survey work was performed by me or under my direct personal supervision , and that I am a duly Licensed Land Surveyor under the laws of the State of Iowa

My license renewal date is December 31, 2002

William H. Burger 5/8/2001

William H. Burger Date Reg. No. 12642

No. of sheets covered by this seal 1

