FILED
Date 6-26-01
Cheryl Stuffelbeam
Dep County Assessor

JUN 26 2001

DELAWARE COUNTY IOWA
FILED
2001 JUN 25 AM 10:44
BOOK 2001 PAGE 2196
DEBORAH L. PEYTON
DELAWARE CO. RECORDER


Prepared by: SCHNEIDER Land Surveying and Planning P.O.Box 105 Peosta, Iowa 52068 Ph#319-556-9055

PLAT OF SURVEY

PARCEL 'K' IN THE SE1/4 OF THE SW1/4 OF SECTION 26, TOWNSHIP 89 NORTH, RANGE 6 WEST OF THE 5th P.M., DELAWARE COUNTY, IOWA.

PROPRIETORS:
STEVEN A. & SUSAN J. WULFEKUHLE

SURVEY REQUESTED BY:
STEVEN A. & SUSAN J. WULFEKUHLE

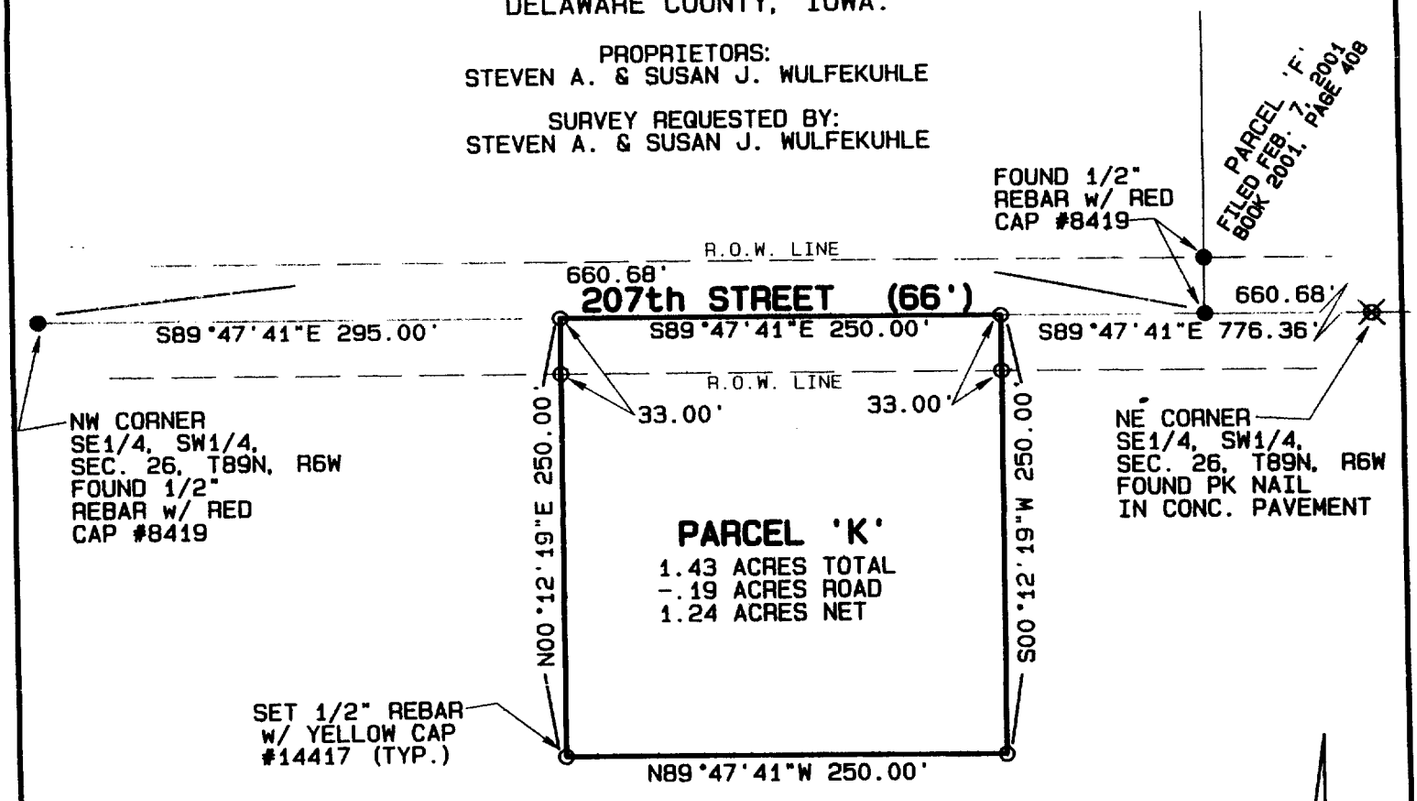

Survey Description-Parcel 'K':
Part of the Southeast Quarter of the Southwest Quarter of Section 26, Township 89 North, Range 6 West of the 5th P.M., Delaware County, Iowa, more particularly described as follows: Commencing at the Northwest corner of the Southeast Quarter of the Southwest Quarter of said Section 26; thence S89°47'41"E, 295.00 feet along the north line of the Southeast Quarter of the Southwest Quarter of said Section 26 to the point of beginning; thence continuing S89°47'41"E, 250.00 feet; thence S00°12'19"W, 250.00 feet; thence N89°47'41"W, 250.00 feet; thence N00°12'19"E, 250.00 feet to the point of beginning, containing 1.43 acres, which includes 0.19 acres of existing public road right of way.

N

GRAPHIC SCALE 1"=100'

0 100 200 300

LICENSED LAND SURVEYOR
DAVID P. SCHNEIDER #14417
IOWA

I hereby certify that this land surveying document was prepared and the related survey work was performed by me or under my direct personal supervision and that I am a duly licensed Land Surveyor under the laws of the State of Iowa.

David P. Schneider 6/25/2001

David P. Schneider P.L.S. #14417 Date:
My license renewal date is December 31, 2001.

Pages or sheets covered by this seal: THIS SHEET ONLY

SCHNEIDER
Land Surveying
&
Planning
P.O. Box 105
Peosta, Iowa 52068
Ph# 319-556-9055
Fax 319-556-9054

Project: 225
Date: 6/9/2001
Sheet: 1 of 1

BOOK 2001 PAGE 2196