FILED
Date 7-2-01
John R. Klauseby
County Assessor CED

JUL 2 2001

DELAWARE COUNTY IOWA
FILED
2001 JUL -2 AM 10: 35
BOOK 2001 PAGE 2303
DEBORAH L. BYTON
DELAWARE CO. RECORDER
6.00


Env

STEPHEN MICHAEL BRAIN, BRAIN ENGINEERING, INC., 777 10TH STREET, MARION, IOWA 52302 PH. (319) 373-1318

PLAT OF SURVEY
RETRACEMENT

LEGAL DESCRIPTION

LOT 25 OF STONE'S FIRST ADDITION TO DELAWARE COUNTY, IOWA.

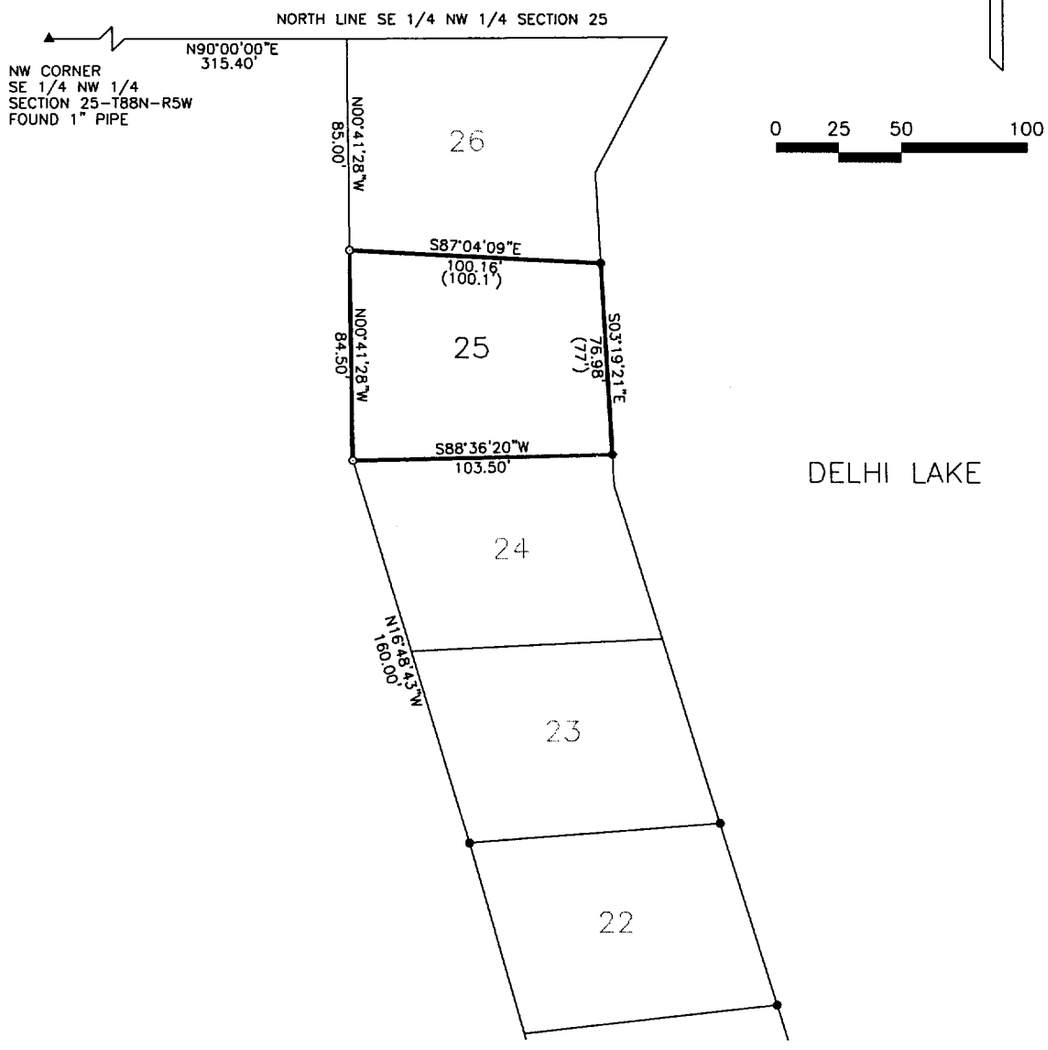

PROPRIETORS: MARIAN J. ODEEN

SURVEYOR: BRAIN ENGINEERING, INC.
777 10TH STREET
MARION, IOWA 52302
373-1318

NOTE: ALL MEASUREMENTS IN FEET AND DECIMALS THEREOF.

LICENSED LAND SURVEYOR
STEPHEN MICHAEL BRAIN 9647
IOWA

I hereby certify that this land surveying document and the related survey work was performed by me or under my direct personal supervision and that I am a duly licensed Land Surveyor under the laws of the State of Iowa.

Signed: Date 6/29/01

Stephen Michael Brain, L.S.
My License Renewal Date Is December 31, 2002
License Number 9647
Pages or sheets covered by this seal: 1 of 1

▲ FOUND SECTION CORNER
● FOUND IRON PIN
⊠ FOUND CHISELLED X
△ SET SECTION CORNER
○ SET 1/2" REBAR W/YELLOW CAP # 9647
× SET CHISELLED X
POB POINT OF BEGINNING
() RECORDED AS
SCM SECTION CORNER MONUMENT
UE UTILITY EASEMENT

DATE OF SURVEY: 06/21/01

File Name: \\hd\w\proj\27431-20\27431-2s.dwg

Project No: 27431-20	Title: PLAT OF SURVEY — RETRACEMENT	BRAIN ENGINEERING, INC. 777 10TH STREET MARION, IOWA 52302 (319) 373-1318	Drawn: DFB 6/26/01	Book: 156
			Checked: SMB 6/29/01	Scale: AS SHOWN

BOOK 2001 PAGE 2303