FILED
AUG 3 2001

FILED
Date Aug 3 2001
John R Thomas
County Assessor

2001 AU -3 PM 3:39
BOOK 2001 PAGE 2813
DEBORAH L. HYON
DELAWARE COUNTY RECORDER


DELAWARE COUNTY IOWA
FILED

CHG

PREPARED BY: J DAVID GIBBS; 105 W. MAIN ST., MANCHESTER, IA 52057 563-927-2434

PLAT OF SURVEY

LOTS 4 & 5, LITTLEFIELD'S LAKE SHORE LOTS, BEING IN SECTIONS 29 & 30
LOTS 1 & 2, FIRST'S SECOND ADDITION, BEING IN SECTION 29
ALL IN T88N, R4W OF THE FIFTH P.M., DELAWARE COUNTY, IOWA

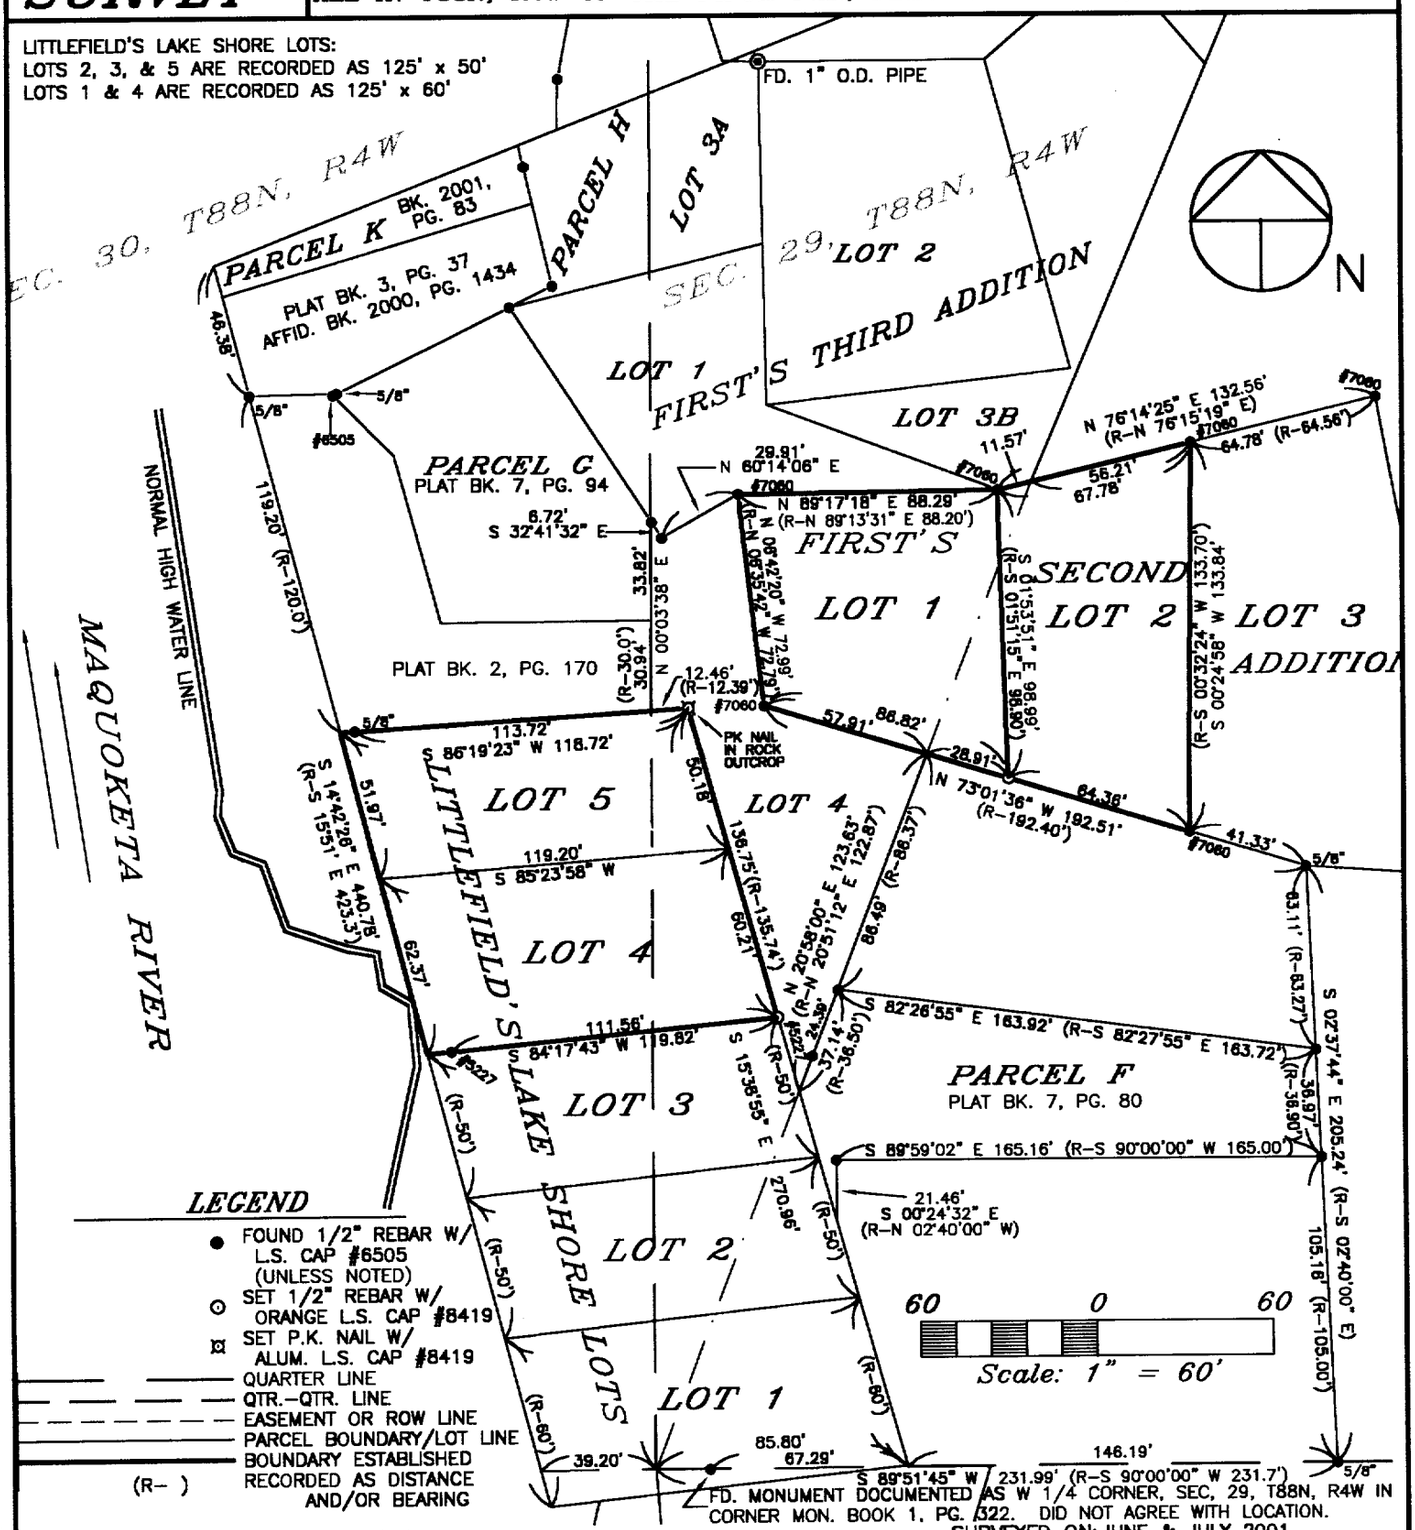

LEGEND

- ● FOUND 1/2" REBAR W/ L.S. CAP #6505 (UNLESS NOTED)
- ⊙ SET 1/2" REBAR W/ ORANGE L.S. CAP #8419
- ⊠ SET P.K. NAIL W/ ALUM. L.S. CAP #8419
- QUARTER LINE
- QTR.-QTR. LINE
- EASEMENT OR ROW LINE
- PARCEL BOUNDARY/LOT LINE
- BOUNDARY ESTABLISHED
- (R-) RECORDED AS DISTANCE AND/OR BEARING

FD. MONUMENT DOCUMENTED AS W 1/4 CORNER, SEC, 29, T88N, R4W IN CORNER MON. BOOK 1, PG. 322. DID NOT AGREE WITH LOCATION.

SURVEY REQUESTED BY: DENNIS WOOD

SURVEYED ON: JUNE & JULY 2001

PROPRIETORS:
JOHN W. PARHAM & JILL ANN PARHAM a/k/a JILL PARHAM

I HEREBY CERTIFY THAT THIS LAND SURVEYING DOCUMENT WAS PREPARED AND THE RELATED SURVEY WORK WAS PERFORMED BY ME OR UNDER MY DIRECT PERSONAL SUPERVISION AND THAT I AM A DULY LICENSED LAND SURVEYOR UNDER THE LAWS OF THE STATE OF IOWA.

J. DAVID GIBBS, P.E., L.S. LIC. #8419 DATE 8/2/01

MY LICENSE RENEWAL DATE IS DECEMBER 31, 2002

LICENSED LAND SURVEYOR
J. DAVID GIBBS
8419
IOWA

PAGES OR SHEETS COVERED BY THIS SEAL: 1

GIBBS ENGINEERING & SURVEYING
105 WEST MAIN STREET
MANCHESTER, IA 52057

PROJECT NO. 01-41
SCALE: 1"=60'
DATE: 7/25/01
DRAWN BY: RLR
CHECKED BY: JDG
FIELD BK: D.L.
REVISED
SHEET 1 OF 1

BOOK 2001 PAGE 2813