FILED
Date 8-10-01
County Assessor

AUG 10 2001


BOOK 2001 PAGE 2894
RECORDED
DELAWARE COUNTY IOWA
RECORDER

2001 AUG 10 PM 3:32
FILED
DELAWARE COUNTY IOWA

PREPARED BY: J DAVID GIBBS; 105 W. MAIN ST., MANCHESTER, IA 52057 563-927-2434

PLAT OF SURVEY

LOT 81 AND THE WEST 16 FEET OF LOT 80,
CITY OF MANCHESTER, DELAWARE COUNTY, IOWA.
SECTION 29, T89N, R5W OF THE FIFTH P.M.

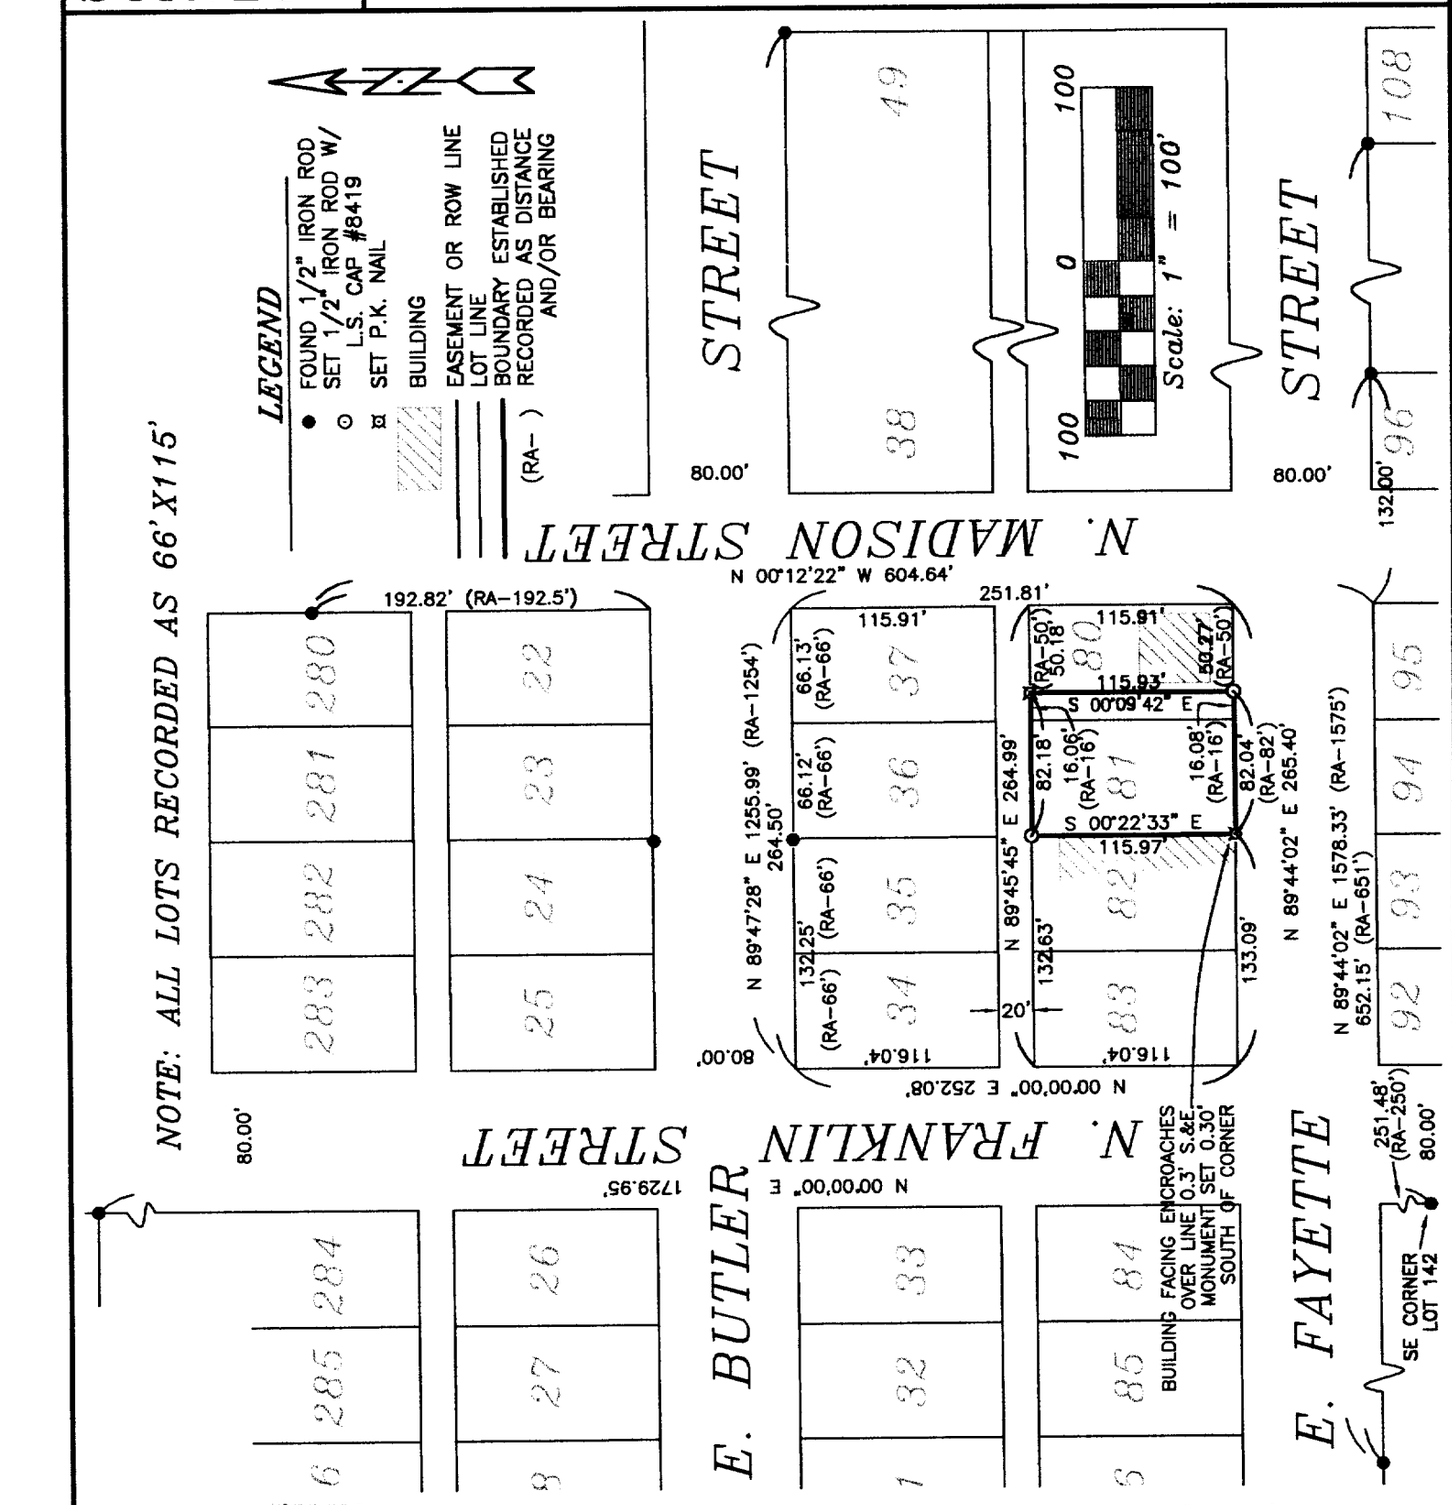

SURVEY REQUESTED BY: TIM COLLIER

SURVEYED ON: 7/24&30/01

PROPRIETORS: *TIMOTHY A. AND PATRICIA K. COLLIER*

PROJECT NO. 01-48

SCALE: 1"=100'

DATE: 7/28/01

DRAWN BY: JDG

CHECKED BY:

FIELD BK: D.L.

REVISED

SHEET 1 OF 1

LICENSED LAND SURVEYOR
J. DAVID GIBBS
8419
IOWA

I HEREBY CERTIFY THAT THIS LAND SURVEYING DOCUMENT WAS PREPARED AND THE RELATED SURVEY WORK WAS PERFORMED BY ME OR UNDER MY DIRECT PERSONAL SUPERVISION AND THAT I AM A DULY LICENSED LAND SURVEYOR UNDER THE LAWS OF THE STATE OF IOWA.

J. DAVID GIBBS, P.E., L.S. LIC. #8419 DATE 8/10/01

MY LICENSE RENEWAL DATE IS DECEMBER 31, 2002

PAGES OR SHEETS COVERED BY THIS SEAL: 1

GIBBS ENGINEERING & SURVEYING
105 WEST MAIN STREET
MANCHESTER, IA 52057

BOOK 2001 PAGE 2894