FILED
Date 12-7-01
County Assessor

DEC 7 2001

AUDITOR


2001 DEC -7 PM 1:05
DELAWARE COUNTY IOWA
FILED

BOOK 200 PAGE 4452

PREPARED BY: J. DAVID GIBBS; 105 W. MAIN ST., MANCHESTER, IA 52057 563-927-2434

PLAT OF SURVEY

THE SW 1/4 OF THE NE 1/4 &
THE E 1/2 OF THE SE 1/4 – NW 1/4
SEC. 30, T88N, R3W OF THE FIFTH P.M., DELAWARE COUNTY, IOWA

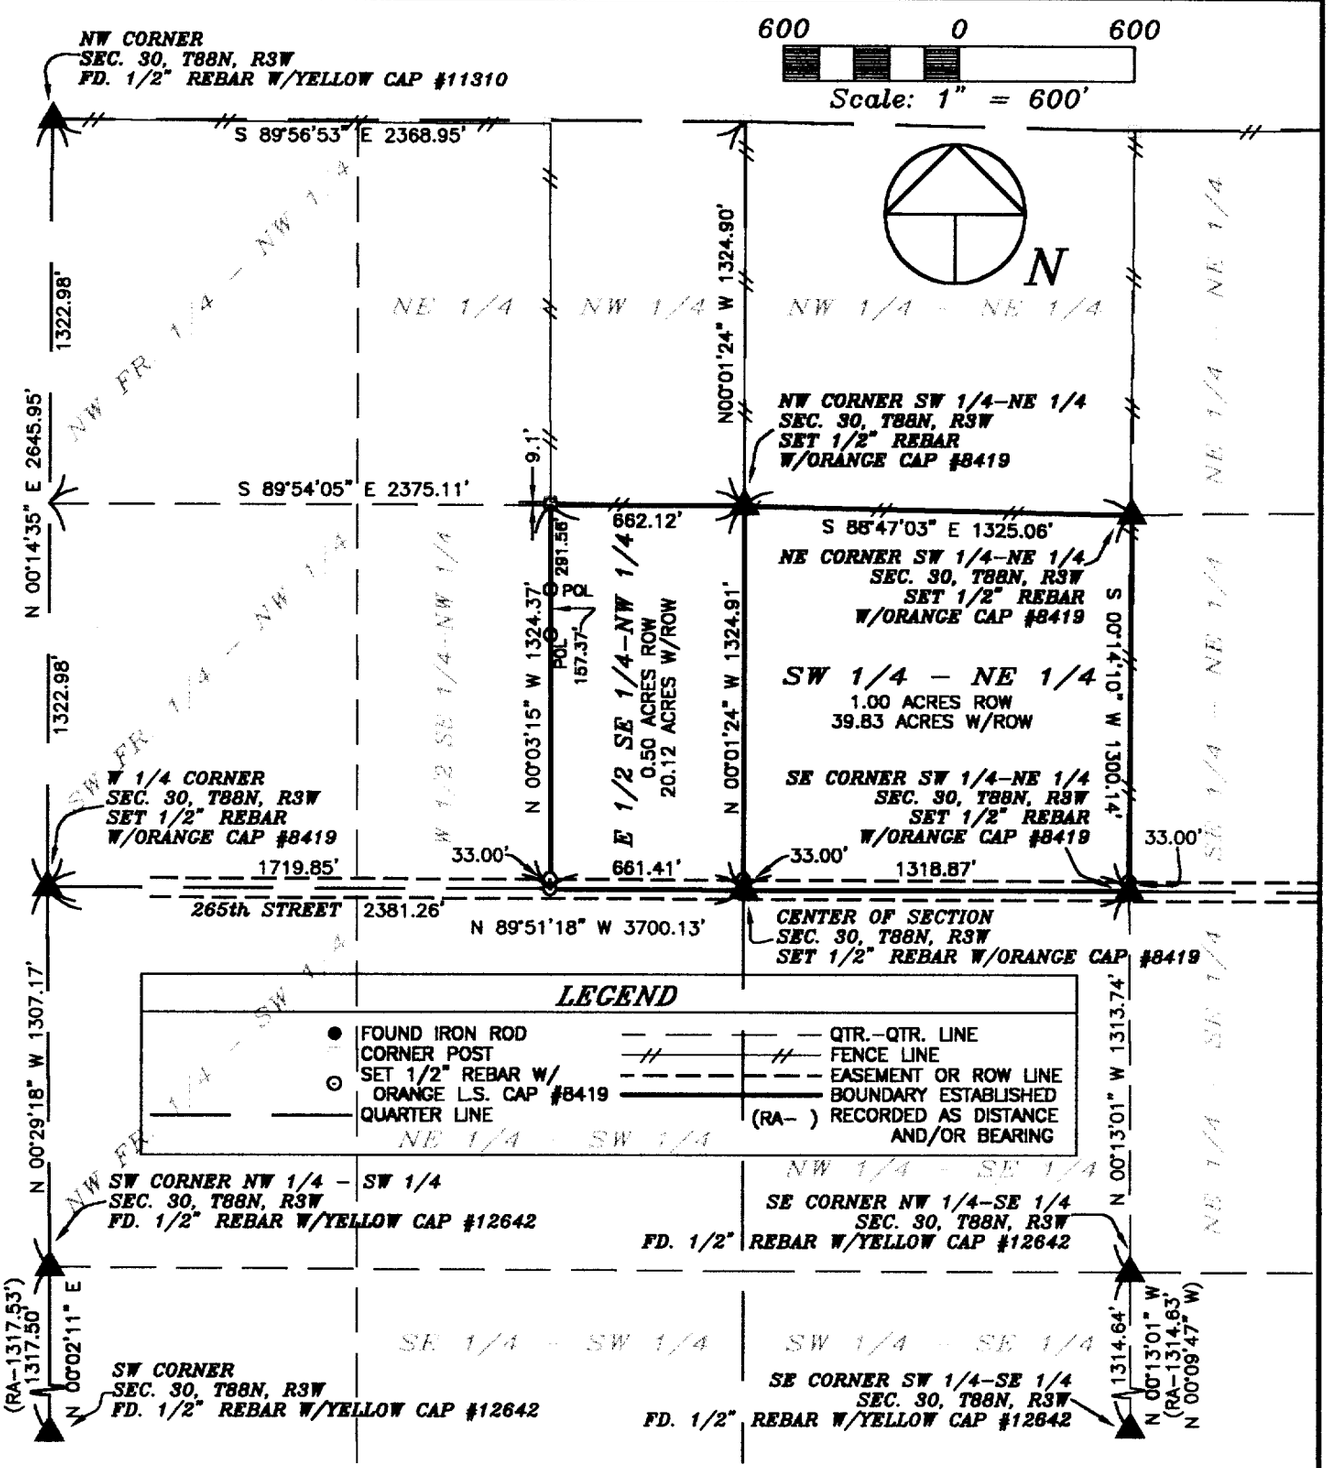

THE LINE FROM THE SW CORNER TO THE SW CORNER NW 1/4–SW 1/4 IS ASSUMED TO BEAR NORTH 00° 02'11" EAST.

SURVEY REQUESTED BY: RANDY KNIPPER

SURVEYED ON: 11/10 & 11/29/01

PROPRIETORS: MARY C. FELDMANN

PROJECT NO. 01–65

I HEREBY CERTIFY THAT THIS LAND SURVEYING DOCUMENT WAS PREPARED AND THE RELATED SURVEY WORK WAS PERFORMED BY ME OR UNDER MY DIRECT PERSONAL SUPERVISION AND THAT I AM A DULY LICENSED LAND SURVEYOR UNDER THE LAWS OF THE STATE OF IOWA.

J. DAVID GIBBS, P.E., L.S. LIC. #8419 — 12/8/01 DATE

MY LICENSE RENEWAL DATE IS DECEMBER 31, 2002

LICENSED LAND SURVEYOR — J. DAVID GIBBS 8419 — IOWA

PAGES OR SHEETS COVERED BY THIS SEAL: 1

SCALE: 1"=600'

DATE: 11/29/01

DRAWN BY: RLR

CHECKED BY: JDG

FIELD BK: D.L.

REVISED

SHEET 1 OF 1

GIBBS ENGINEERING & SURVEYING
105 WEST MAIN STREET
MANCHESTER, IA 52057