FILED
Date 1-3-2002
County Assessor

JAN 3 2002

FILED
SHARON McCRABB
DELAWARE COUNTY AUDITOR


2002 JAN -3 PM 3:06
DELAWARE COUNTY IOWA
FILED

BOOK 2002 PAGE 33
DEED L. HAYDEN
DELAWARE CO. RECORDER
6.00

PREPARED BY: J. DAVID GIBBS; 105 W. MAIN ST., MANCHESTER, IA 52057 563-927-2434

PLAT OF SURVEY

THE NORTHERLY LINE OF LOT 28, GRAYSON'S FIRST SUBDIVISION SEC. 33, T89N, R5W OF THE FIFTH P.M., DELAWARE COUNTY, IOWA

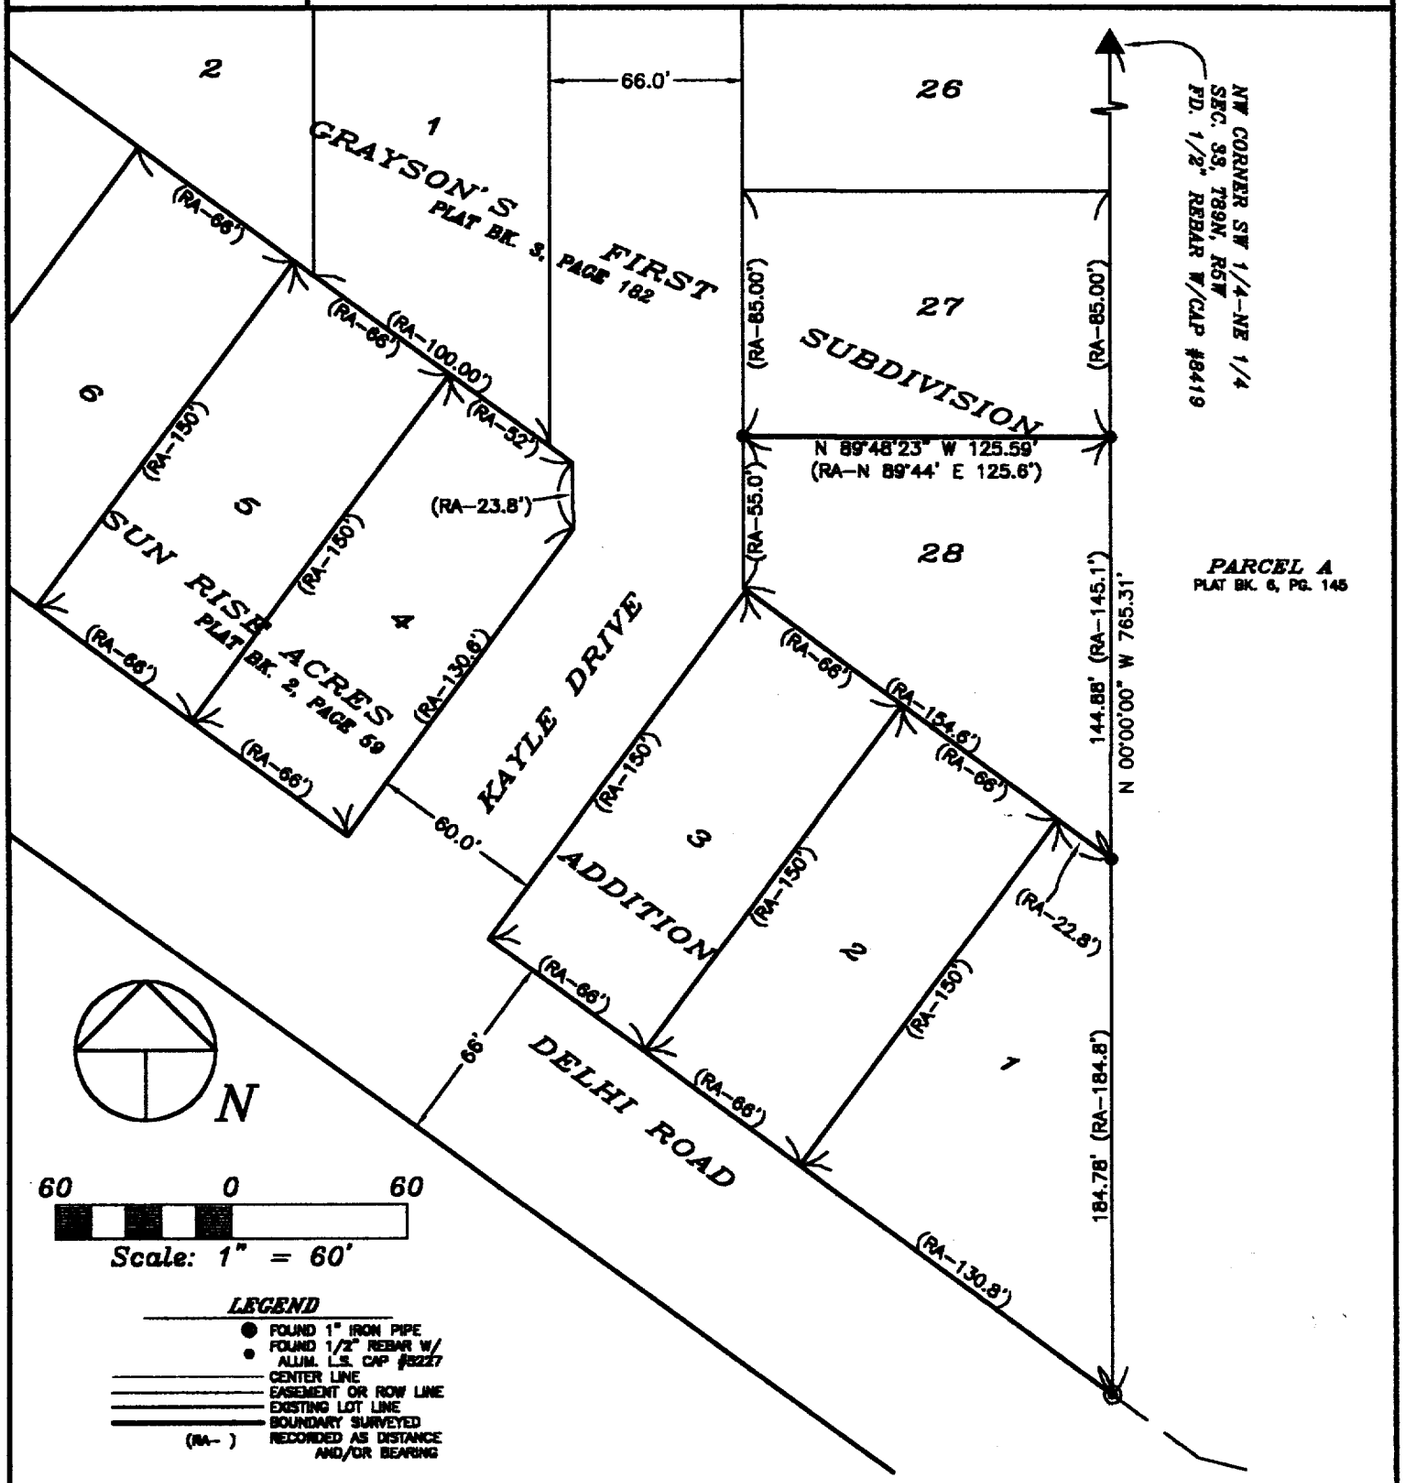

LEGEND
- FOUND 1" IRON PIPE
- FOUND 1/2" REBAR W/ ALUM. L.S. CAP #8227
- CENTER LINE
- EASEMENT OR ROW LINE
- EXISTING LOT LINE
- BOUNDARY SURVEYED
- (RA-) RECORDED AS DISTANCE AND/OR BEARING

SURVEY REQUESTED BY: MICHAEL CRUMPTON

SURVEYED ON: 11/20/01

LICENSED J. DAVID GIBBS 8419 IOWA

PAGES OR SHEETS COVERED BY THIS SEAL: 1

PROPRIETORS:
MICHAEL J. CRUMPTON & BRENDA L. CRUMPTON

I HEREBY CERTIFY THAT THIS LAND SURVEYING DOCUMENT WAS PREPARED AND THE RELATED SURVEY WORK WAS PERFORMED BY ME OR UNDER MY DIRECT PERSONAL SUPERVISION AND THAT I AM A DULY LICENSED LAND SURVEYOR UNDER THE LAWS OF THE STATE OF IOWA.

J. DAVID GIBBS, P.E., L.S. LIC. #8419 DATE 1/03/02

MY LICENSE RENEWAL DATE IS DECEMBER 31, 2002

GIBBS ENGINEERING & SURVEYING
105 WEST MAIN STREET
MANCHESTER, IA 52057

PROJECT NO. 01-74
SCALE: 1"=60'
DATE: 12/06/01
DRAWN BY: RLR
CHECKED BY: JDG
FIELD BK: D.L.
REVISED
SHEET 1 OF 1

BOOK 2002 PAGE 33