FILED
Date 3-25-02
County Assessor

MAR 25 2002


DELAWARE COUNTY IOWA
FILED
2002 MAR 25 AM 11:

BOOK 2002 PAGE 1081
DEBORAH L. PENSON
DELAWARE CO. RECORDER

$10.00

(X) Harold F. Michels 410 Brentwood Avenue, Waterloo, Iowa 50701-5002 319-235-7770

PLAT OF SURVEY OF PARCEL "A", A PART OF THE SW¼ NW¼ OF SECTION 8-87-5, DELAWARE COUNTY, IOWA

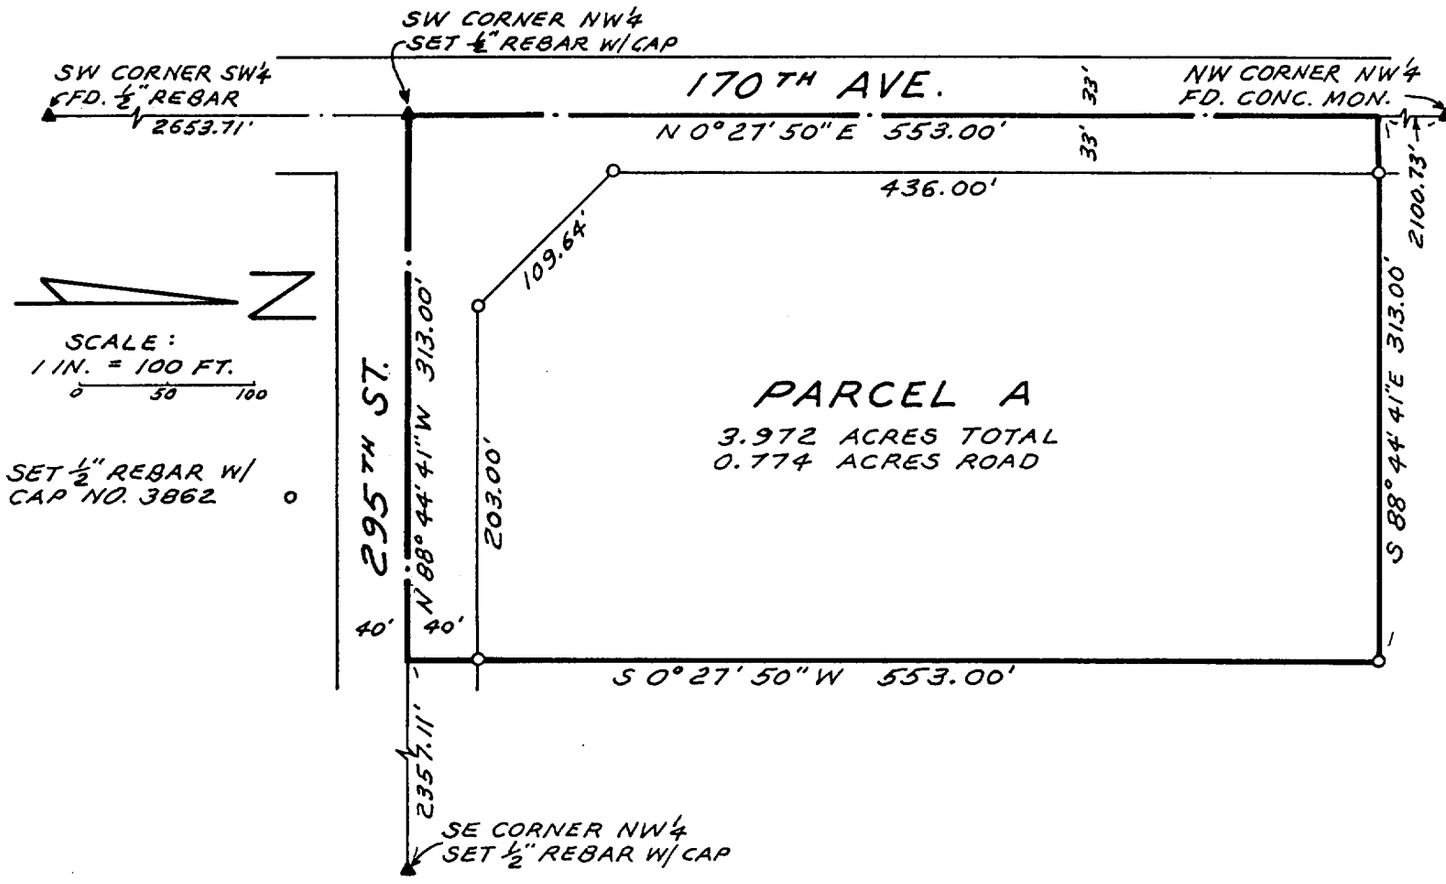

Description Parcel A:
That part of the Southwest Quarter of the Northwest Quarter of Section 8, Township 87 North, Range 5 West of the 5th P.M., Delaware County, Iowa described as follows: Beginning at the Southwest corner of said Northwest Quarter, thence North 0° 27' 50" East 553.00 feet along the West line of said Northwest Quarter; thence South 88° 44' 41" East 313.00 feet; thence South 0° 27' 50" West 553.00 feet to the South line of said Northwest Quarter; thence North 88° 44' 41" West 313.00 feet along said South line to the point of beginning, subject to roadway easements.

Said parcel contains 3.972 acres, more or less. The West line of said Northwest Quarter is assumed to bear North 0° 27' 50" East in this description.

Surveyed for Janice Stein, Dean Guthrie, Elaine O'Brien, and James Guthrie, proprietors, on March 15 and 18, 2002.

I hereby certify that this plat, map, survey or report was made by me or under my direct personal supervision and that I am a duly licensed Land Surveyor under the laws of the State of Iowa.

Harold F. Michels 3-21-02
HAROLD F. MICHELS, L.S. Iowa Lic. No. 3862 (date)

My license renewal date is December 31, 2003.

LICENSED LAND SURVEYOR
HAROLD F. MICHELS
3862
IOWA

BOOK 2002 PAGE 1081