Del. Co. And.

FILED
SHARON McCRABB
DELAWARE COUNTY AUDITOR

JUN 7 2002


FILED
Date 6-7-02
County Assessor

DELAWARE COUNTY IOWA
FILED
2002 JUN -7 PM 1:08
BOOK 2002 PAGE 2149
DEBORAH FRYON
DELAWARE CO. RECORDER

PREPARED BY: J DAVID GIBBS; 105 W. MAIN ST., MANCHESTER, IA 52057 563-927-2434

PLAT OF SURVEY

THE SOUTHERLY 30' OF LOT 2 & THAT PART OF LOTS 8, 9, 10, 11, & 12 LYING NORTH OF THE FORMER RAILROAD RIGHT OF WAY, ALL IN BLOCK 7, HOPKINTON ADDITION BY H.A. CARTER, SEC. 18, T87N, R3W OF THE FIFTH P.M., DELAWARE COUNTY, IOWA

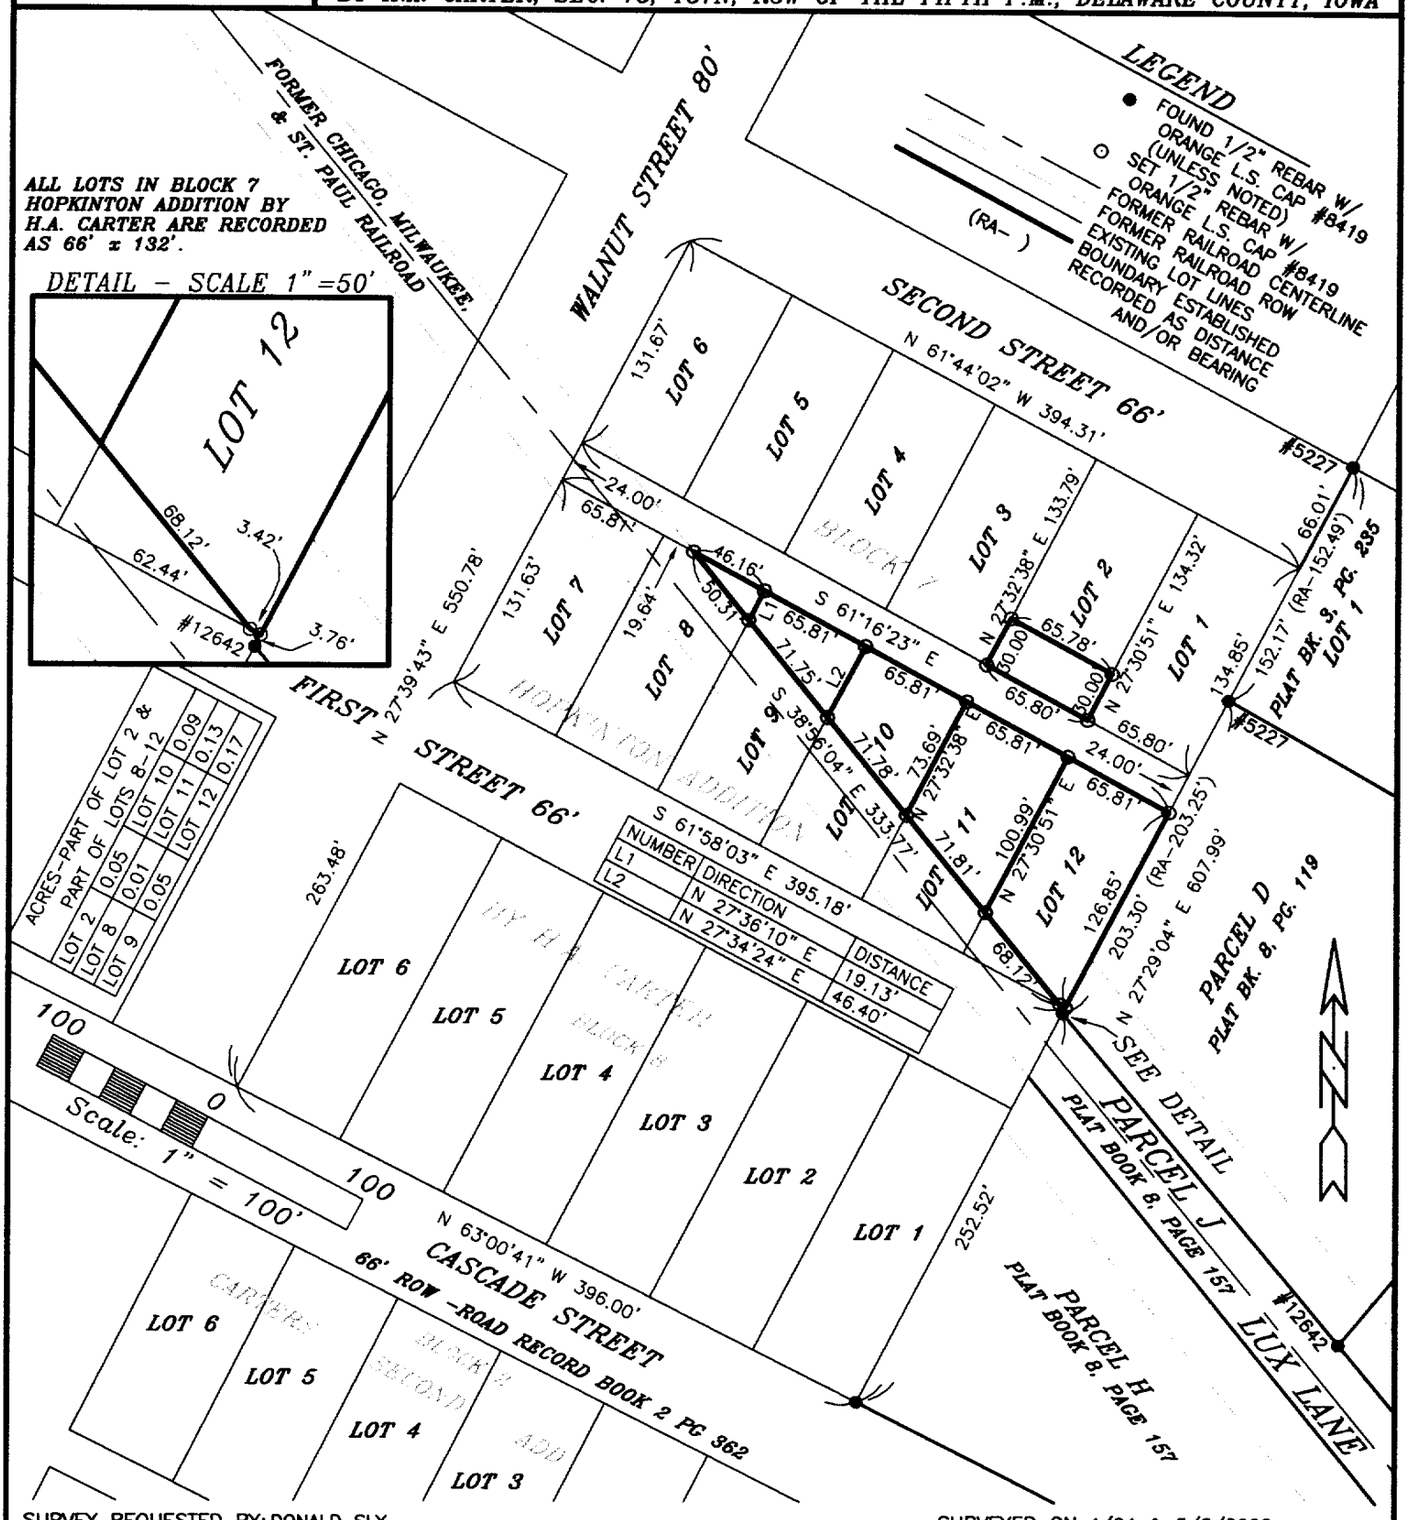

SURVEY REQUESTED BY: DONALD SLY

SURVEYED ON: 4/24 & 5/8/2002

PROPRIETORS: RONALD F. DIGMANN & DIANA L. DIGMANN

PROJECT NO. 02-20

I HEREBY CERTIFY THAT THIS LAND SURVEYING DOCUMENT WAS PREPARED AND THE RELATED SURVEY WORK WAS PERFORMED BY ME OR UNDER MY DIRECT PERSONAL SUPERVISION AND THAT I AM A DULY LICENSED LAND SURVEYOR UNDER THE LAWS OF THE STATE OF IOWA.

LICENSED LAND SURVEYOR
J. DAVID GIBBS
8419
IOWA

J. David Gibbs 6/7/02

J. DAVID GIBBS, P.E., L.S. LIC. #8419 DATE

MY LICENSE RENEWAL DATE IS DECEMBER 31, 2002

PAGES OR SHEETS COVERED BY THIS SEAL: 1

SCALE: 1"=100'

DATE: 5/23/2002

DRAWN BY: RLR

CHECKED BY: JDG

FIELD BK: D.L.

REVISED

SHEET 1 OF 1

GIBBS ENGINEERING & SURVEYING
105 WEST MAIN STREET
MANCHESTER, IA 52057

BOOK 2002 PAGE 2149