Recorder

FILED
Date 6-26-02
County Assessor

JUN 26 2002

FILED
SHARON McCRABB
DELAWARE COUNTY AUDITOR


BOOK 2002 PAGE 3364
DEBORAH FEYEN
DELAWARE CO. RECORDER
6.00

DELAWARE COUNTY IOWA
FILED
B-51
2002 JUN 25 AM 10:33

Prepared by: SCHNEIDER Land Surveying and Planning P.O.Box 105 Peosta, Iowa 52068 Ph#563-556-9055

PLAT OF SURVEY (RETRACEMENT)

THE EAST LINE OF THE WEST 495 FEET OF THE SOUTHWEST QUARTER OF THE SOUTHEAST QUARTER OF SECTION 33, TOWNSHIP 87 NORTH, RANGE 6 WEST OF THE 5th P.M., DELAWARE COUNTY, IOWA

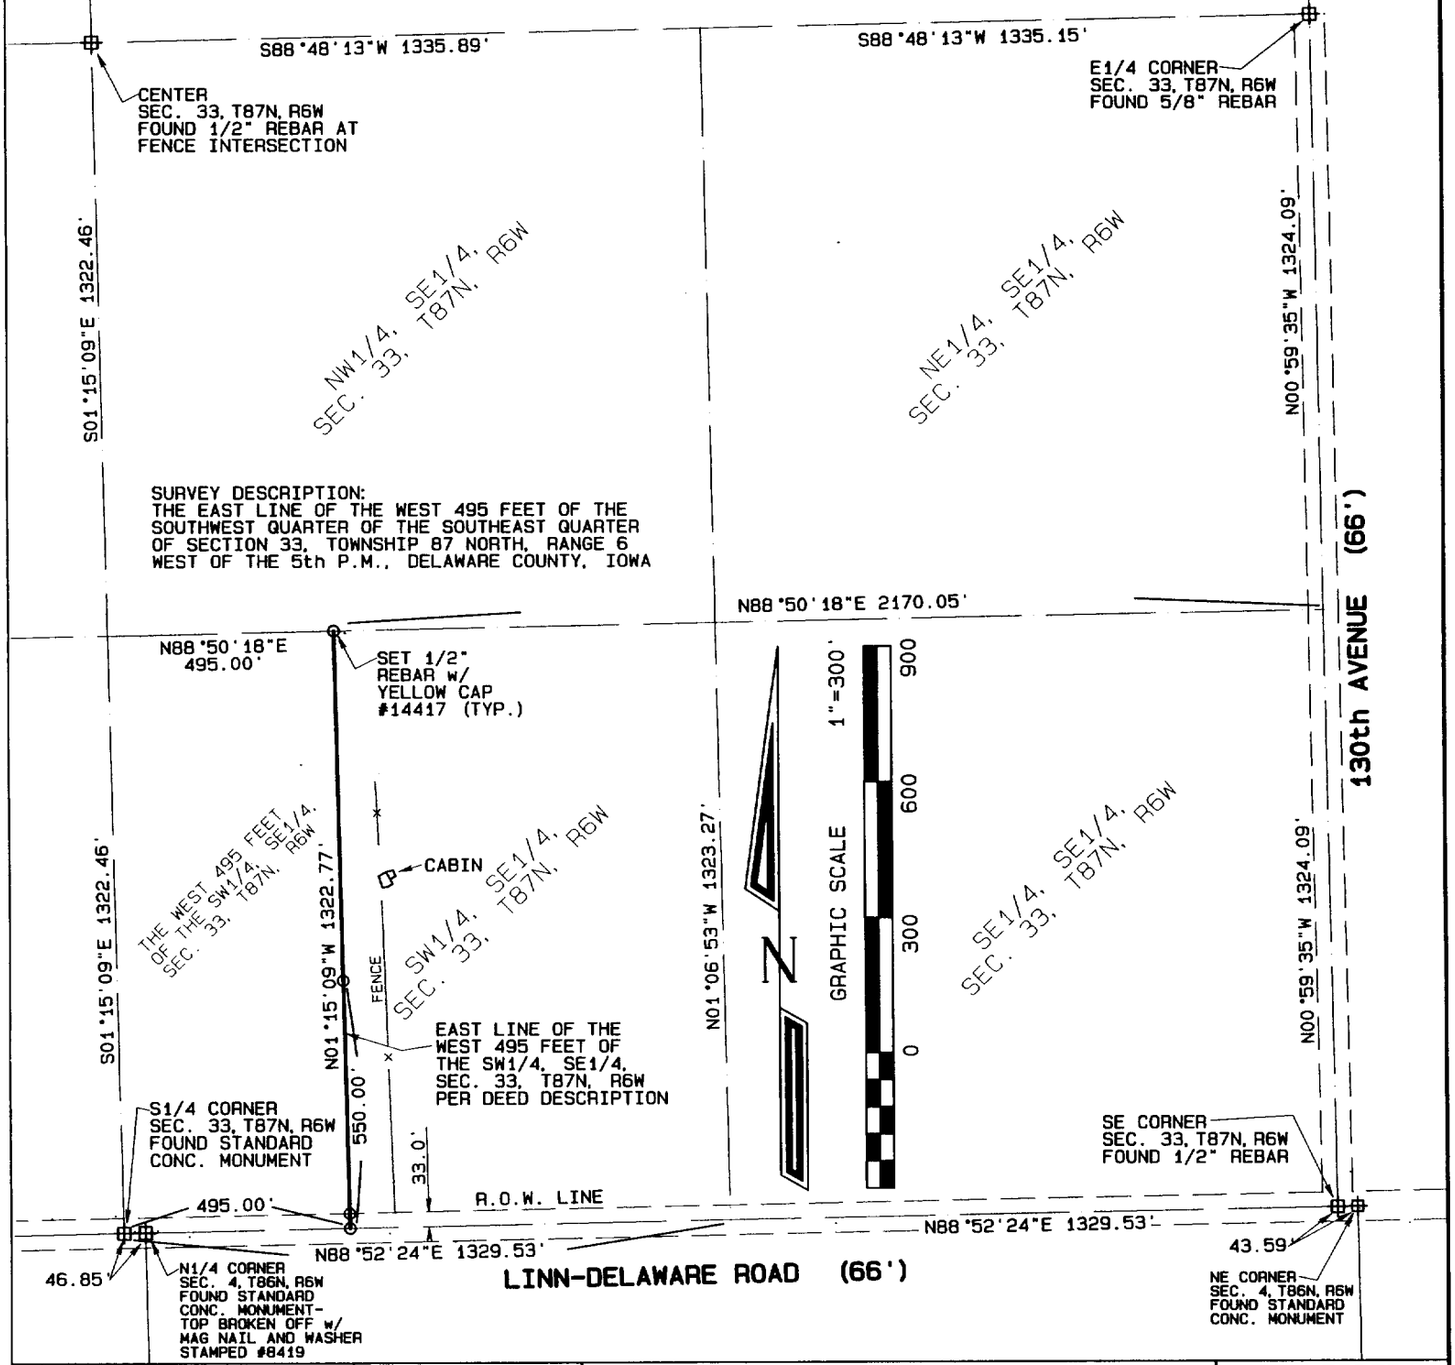

PROPRIETORS:
BRUCE C. & DEBRA A. HINTON

SURVEY REQUESTED BY:
FARMERS NATIONAL COMPANY
c/o DENNIS SHAFFER

LICENSED LAND SURVEYOR
DAVID P. SCHNEIDER
#14417
IOWA

I hereby certify that this land surveying document was prepared and the related survey work was performed by me or under my direct personal supervision and that I am a duly licensed Land Surveyor under the laws of the State of Iowa.

David P. Schneider P.L.S. #14417 Date: 6/22/2002
My license renewal date is December 31, 2003.

Pages or sheets covered by this seal: THIS SHEET ONLY

SCHNEIDER
Land Surveying
&
Planning
P.O. Box 105
Peosta, Iowa 52068
Ph# 563-556-9055
Fax 563-556-9054

Project: 279
Date: 6/15/2002
Sheet: 1 of 1

BOOK 2002 PAGE 3364